


ROCKY CREEK ADDITION
HALLMARK PHASE 2
CROSS SECTIONS

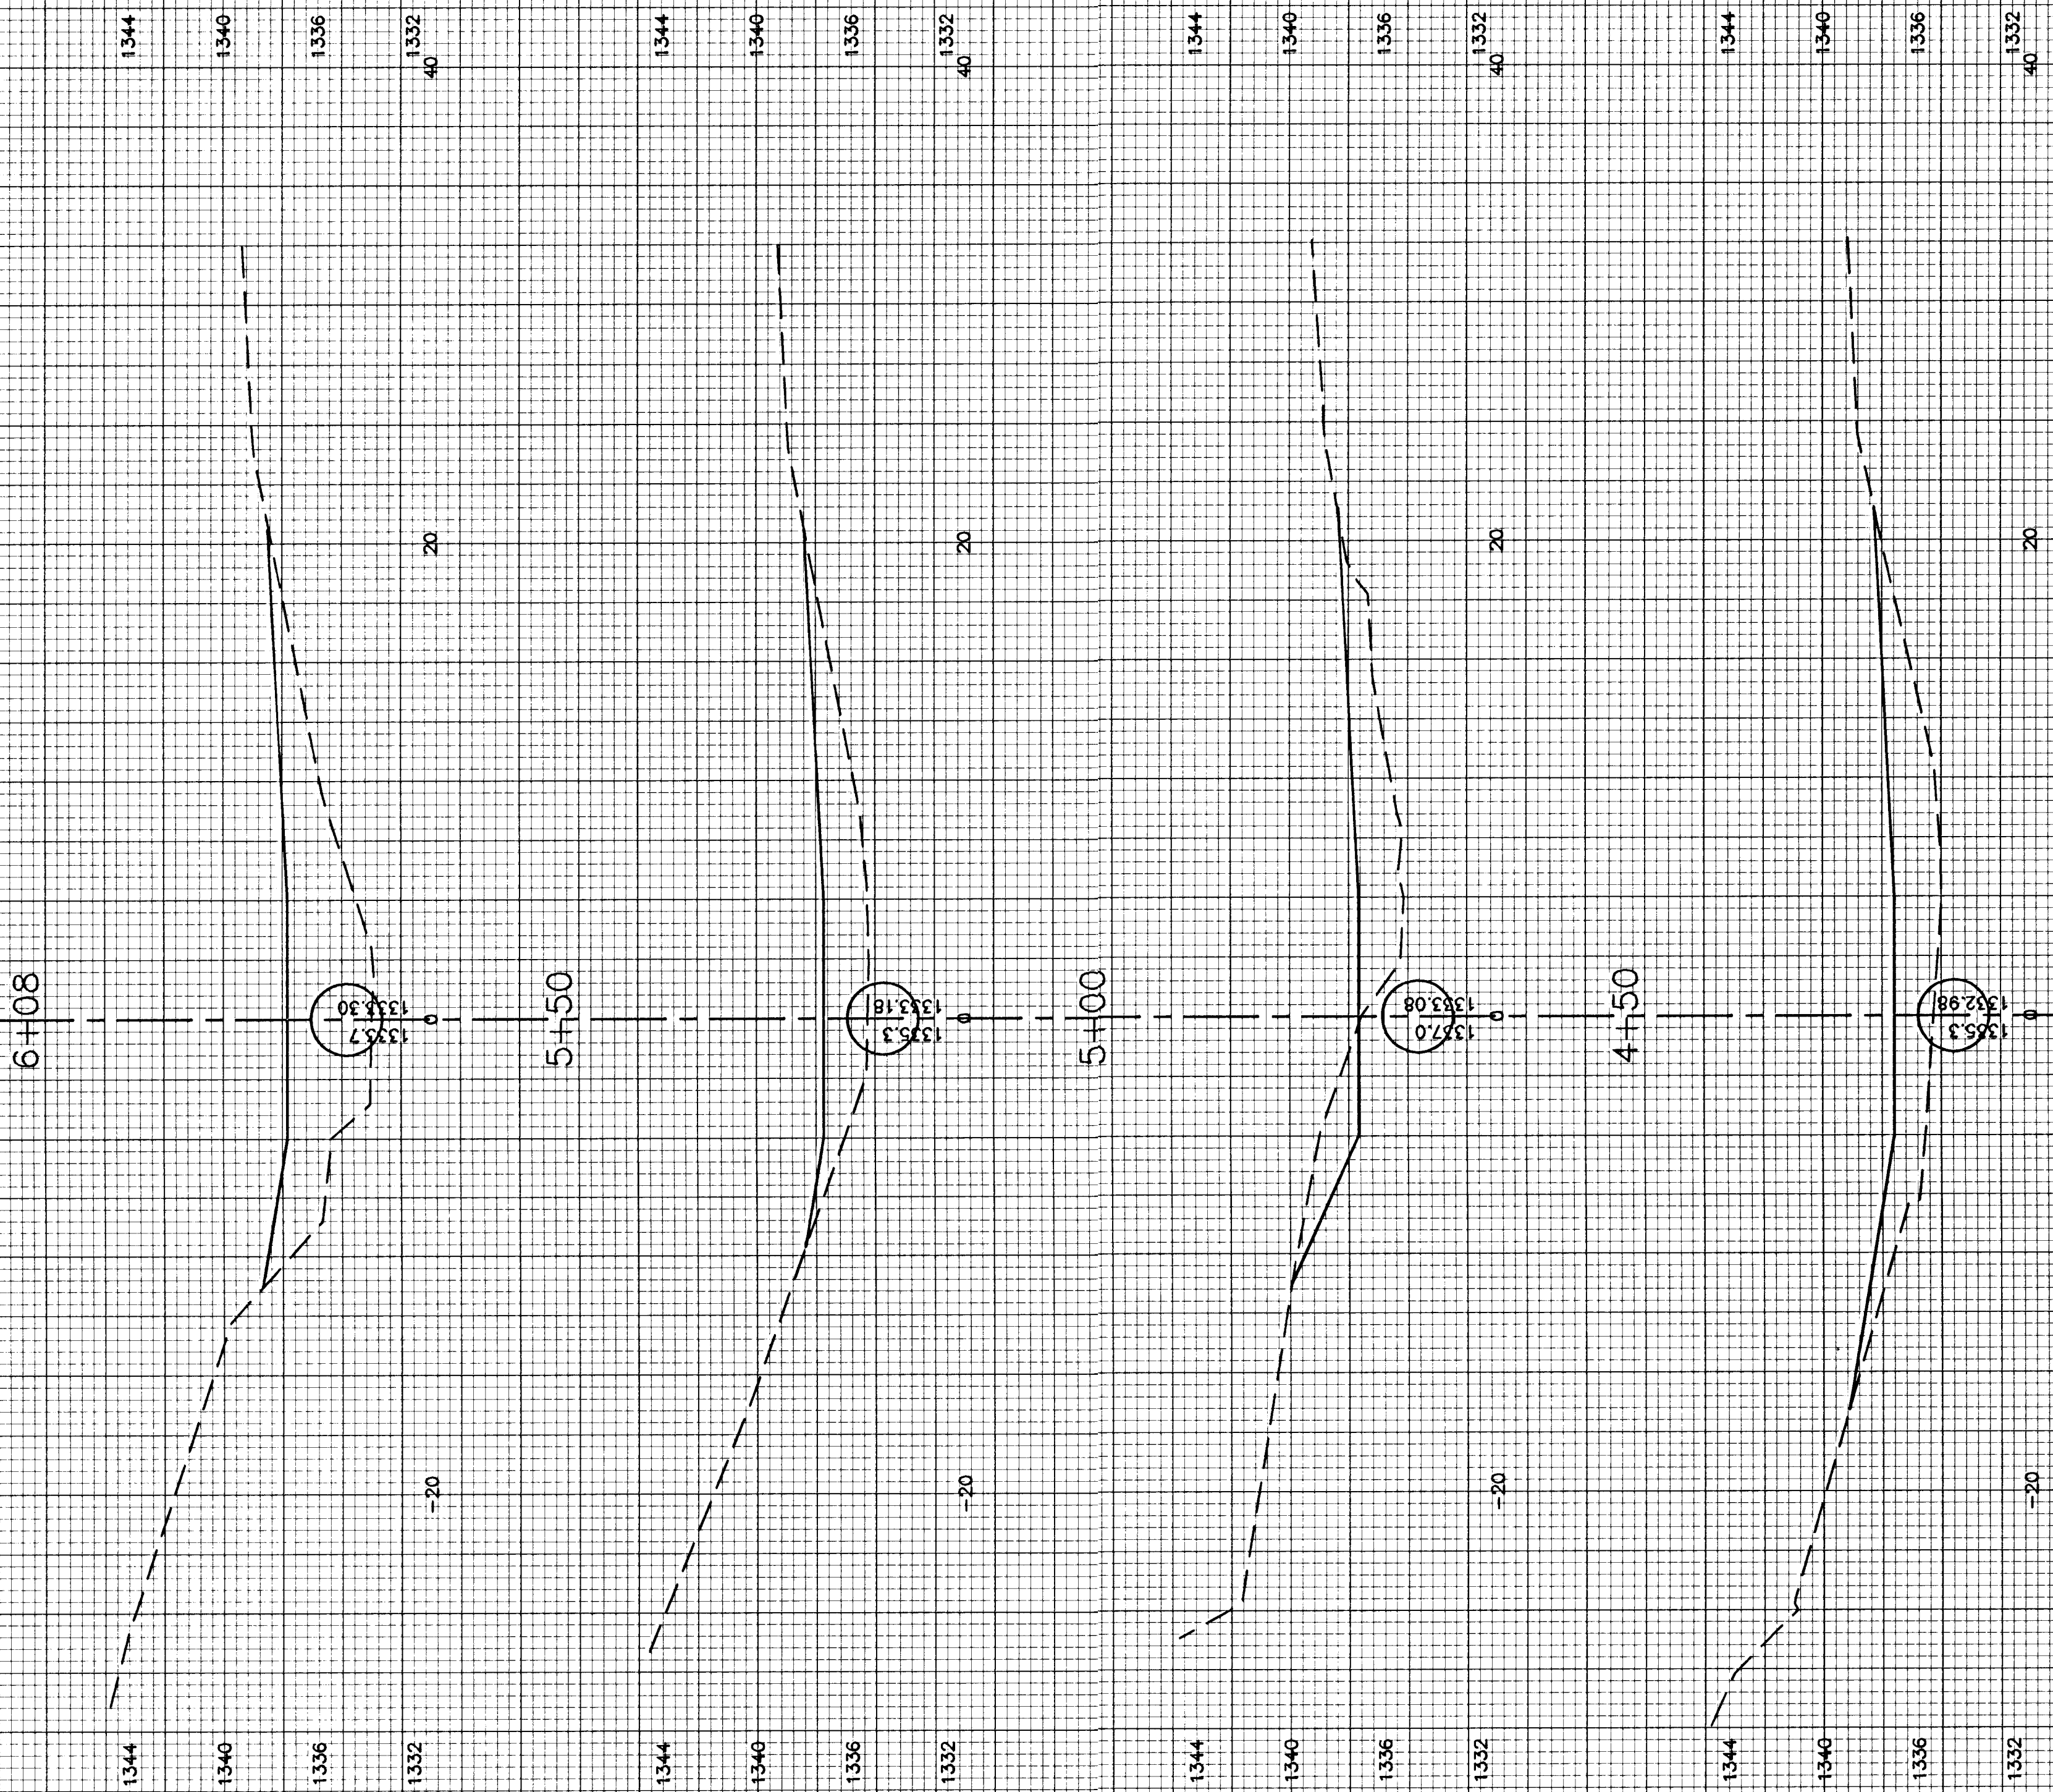

CL
DITCH GRADING