
BENCHMARKS:


Railroad Spike in Power Pole
Located 27' South and 402' East
of the Northwest Corner of the
NE 1/4, Section 24, TWP. 28-S, R-1-W.

Elevation = 92.98 City Datum

City of Wichita Benchmark Disc SE Corner
of Intersection of 47th St. S. and West St.
42.10' E. of Centerline
51.00' S. of Centerline
99.80' E. of P.P. on SW Corner
23.80' S. of P.P.

Elevation = 92.29 City Datum

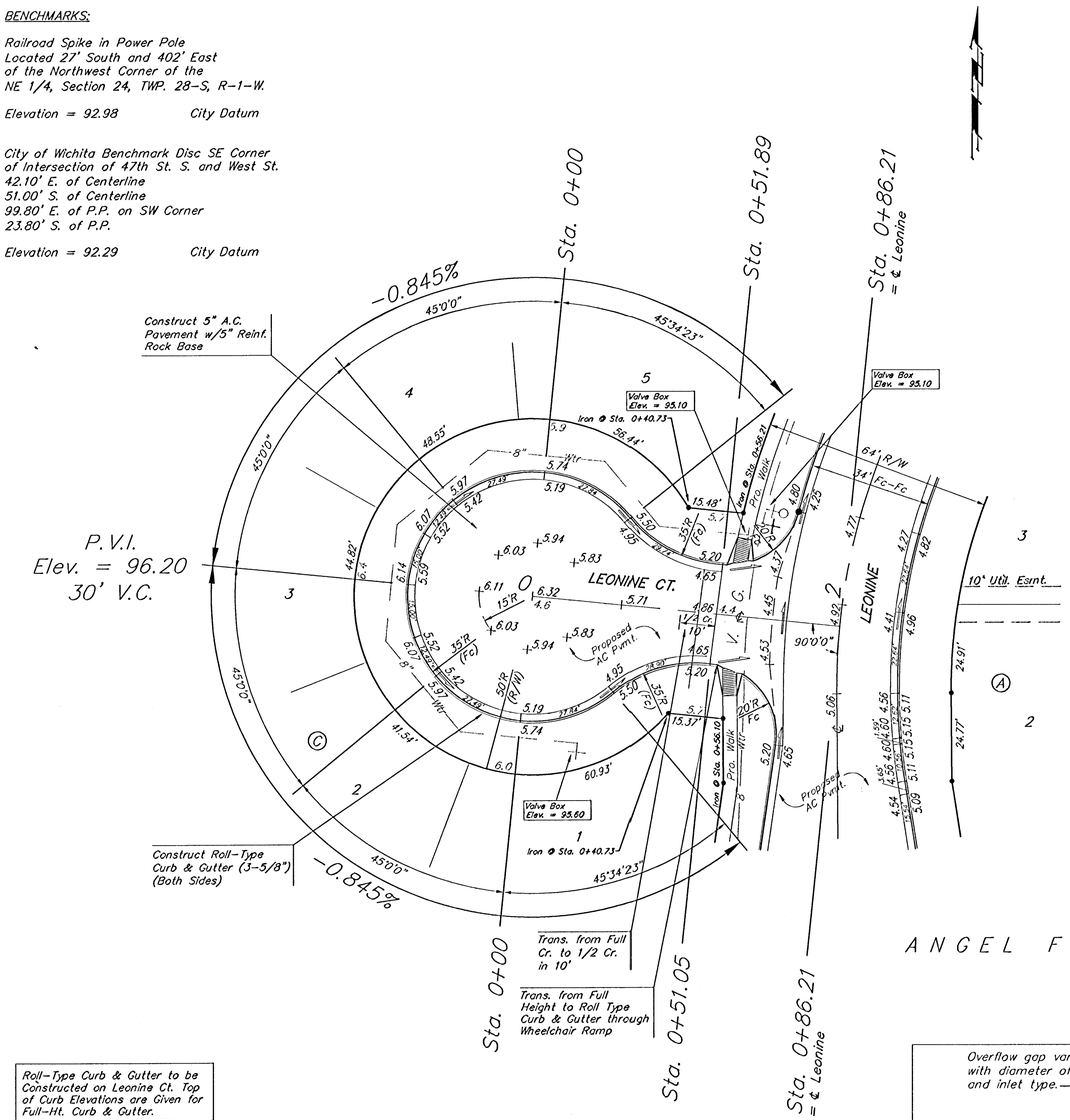


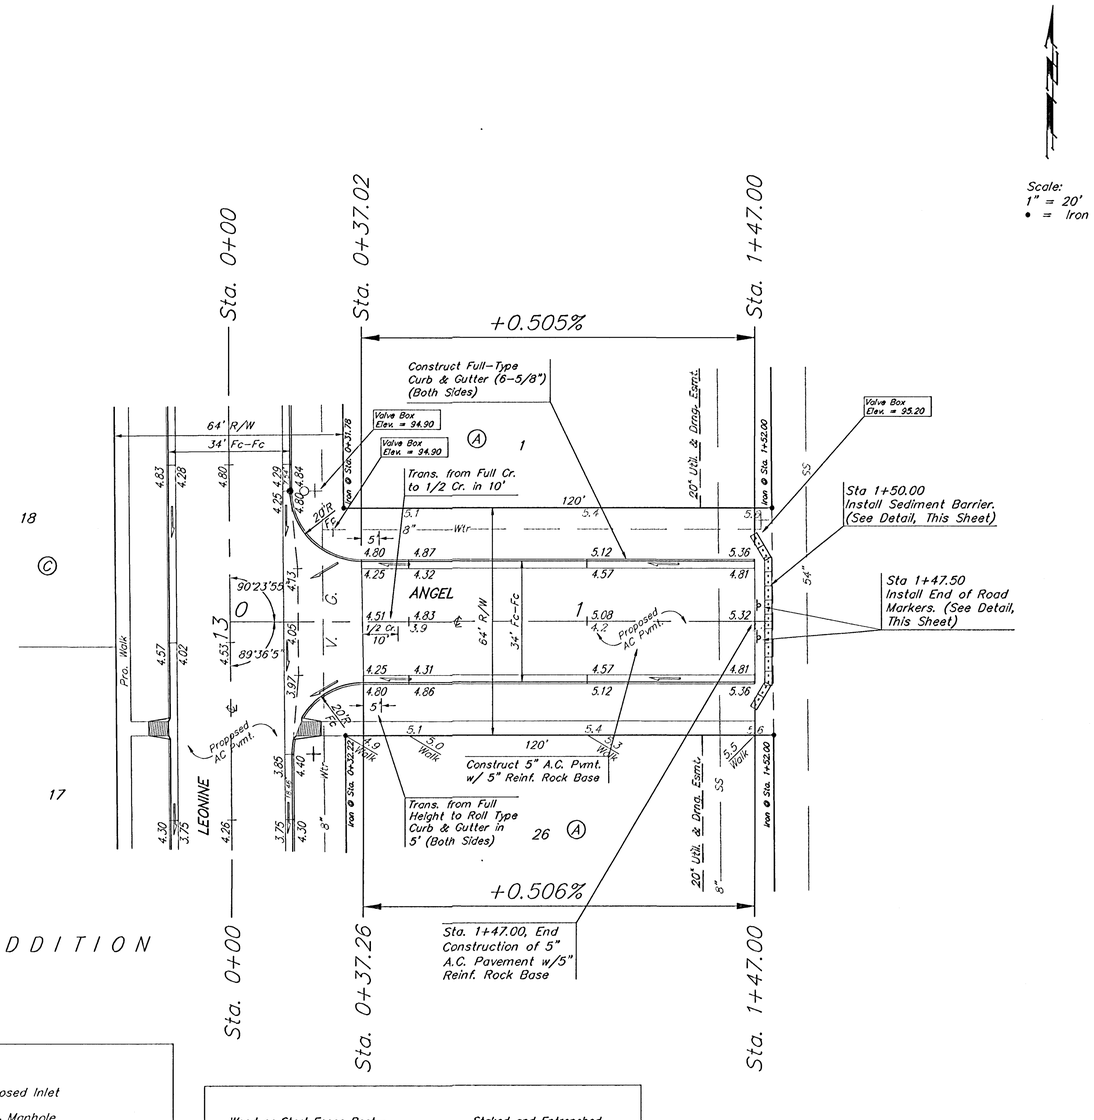


Scale:
1" = 20'
• = Iron


ANGEL FIRE ADDITION

Roll-Type Curb & Gutter to be Constructed on Leonine Ct. Top of Curb Elevations are Given for Full-Ht. Curb & Gutter.

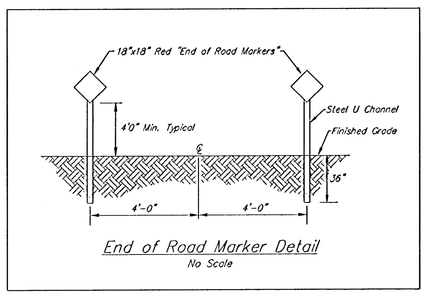


End of Road Marker Detail
No Scale

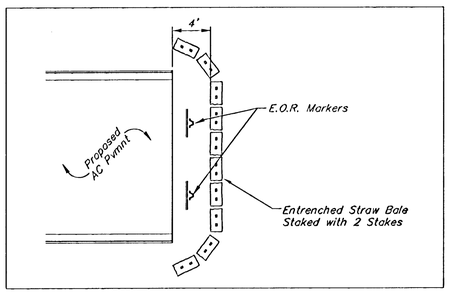

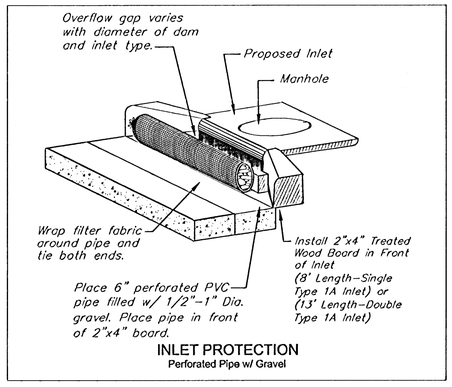

INLET PROTECTION
Perforated Pipe w/ Gravel

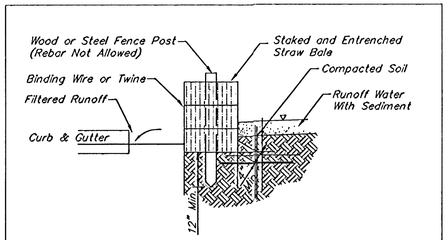

Straw Bale Barrier Detail

Note: Straw Bale Barriers to be Paid per Each as Sediment Barriers.

ANGEL FIRE ADDITION
ANGEL & LEONINE CT.
STREET & INCIDENTAL STORM SEWER IMPROVEMENTS

BAUGHMAN COMPANY P.A.
ENGINEERING, SURVEYING, & PLANNING
316-262-7271 • 315 ELLIS • WICHITA, KANSAS 67211

PROJECT NUMBER	SHEET
472-83292	11 OF 28

DESIGN	DRAWN	APPROVED	DATE	SCALE
BLP/AEG	AEG		3/28/01	NOTED

00-11-C848
F:\Angelfire\str6