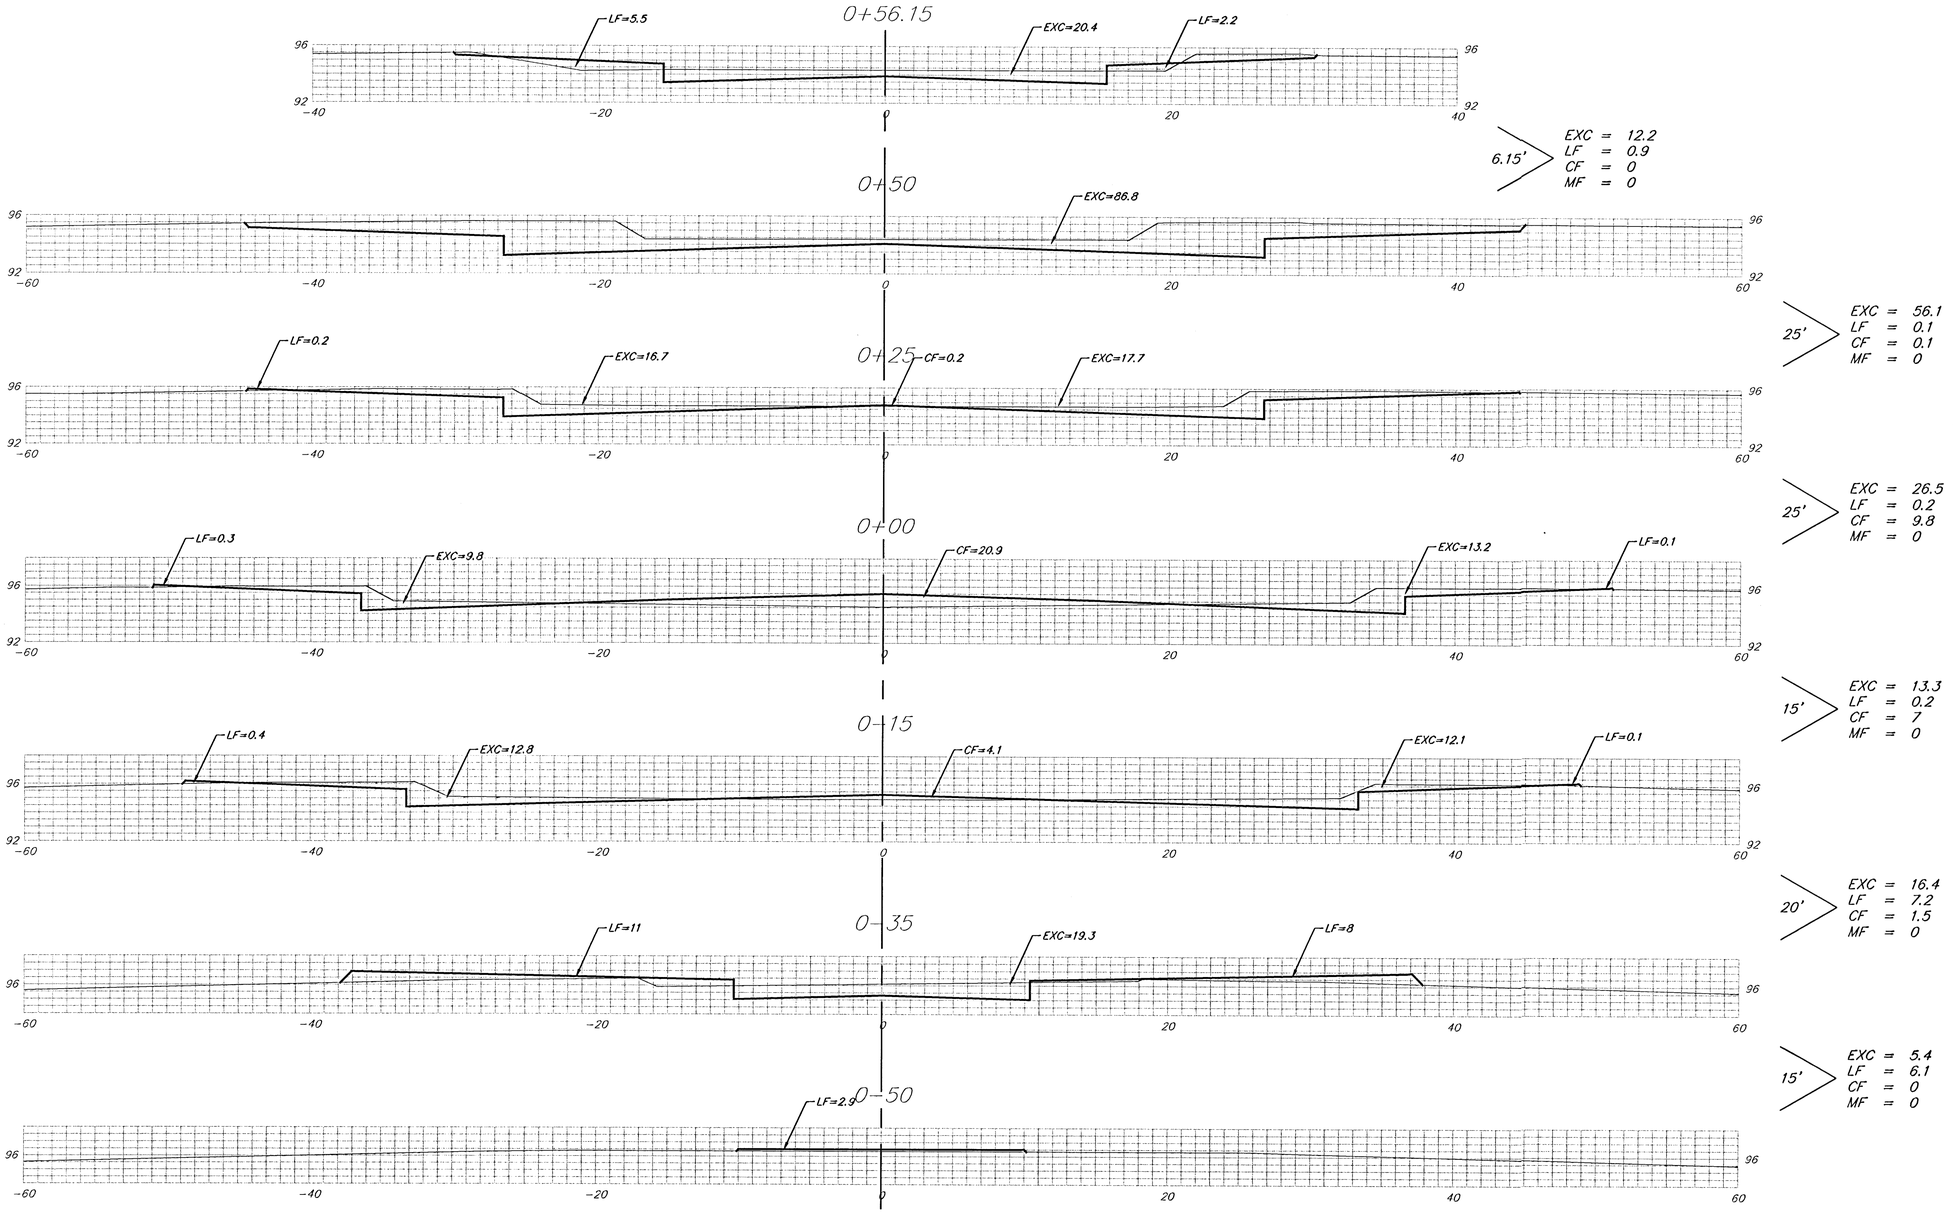


LEONINE CT. (Lots 1-5)

Sheet Totals
Excavation = 129.9 C.Y.
Loose Fill = 14.7 C.Y.
Compacted Fill = 18.4 C.Y.

BAUGHMAN COMPANY P. A.
ENGINEERING, SURVEYING, & PLANNING
316-262-7271 • 315 ELLIS • WICHITA, KANSAS 67211

REV.

PROJECT NUMBER
472-83292

SHEET
25