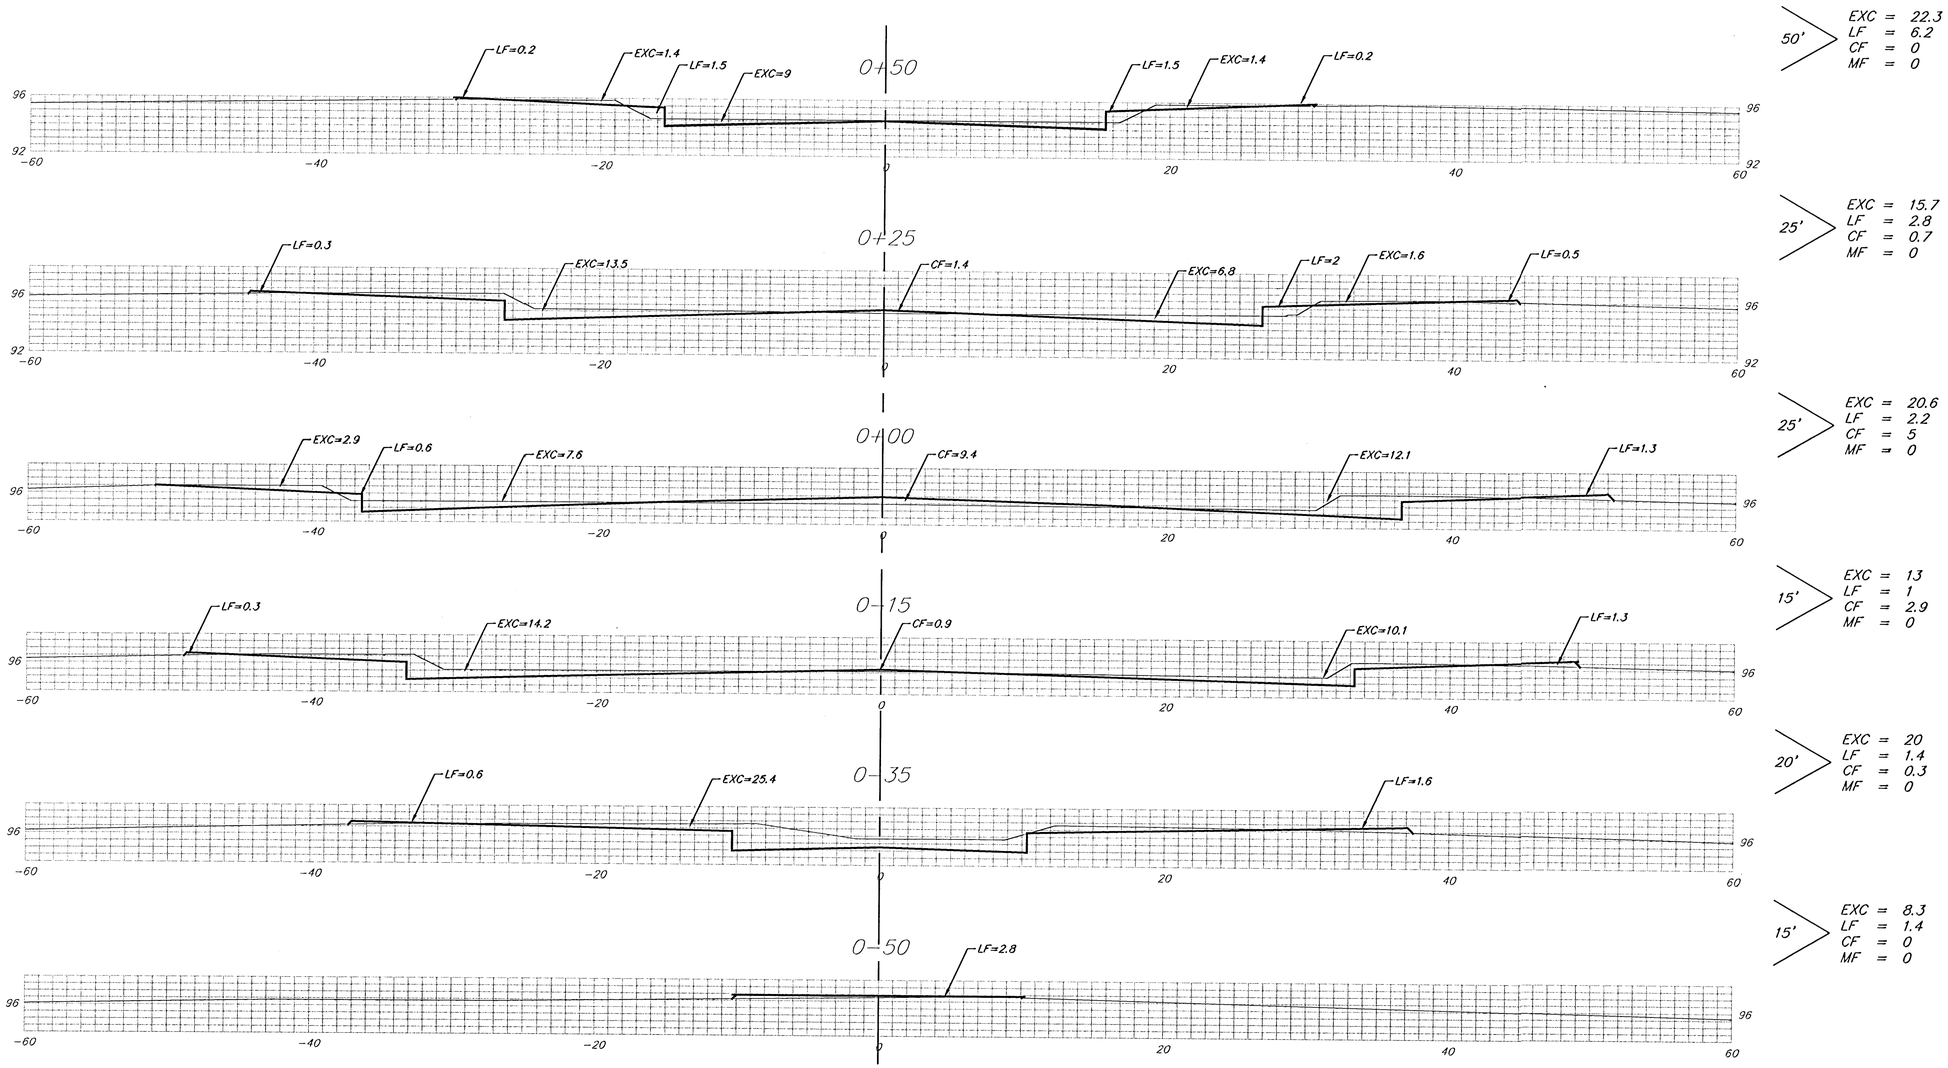


LEONINE CT. (Lots 11–20)

Sheet Totals
Excavation = 99.9 C.Y.
Loose Fill = 15.0 C.Y.
Compacted Fill = 8.9 C.Y.

BAUGHMAN COMPANY P. A.
ENGINEERING, SURVEYING, & PLANNING
316-262-7271 • 315 ELLIS • WICHITA, KANSAS 67211

PROJECT NUMBER
472-83292

REV.

SHEET
27