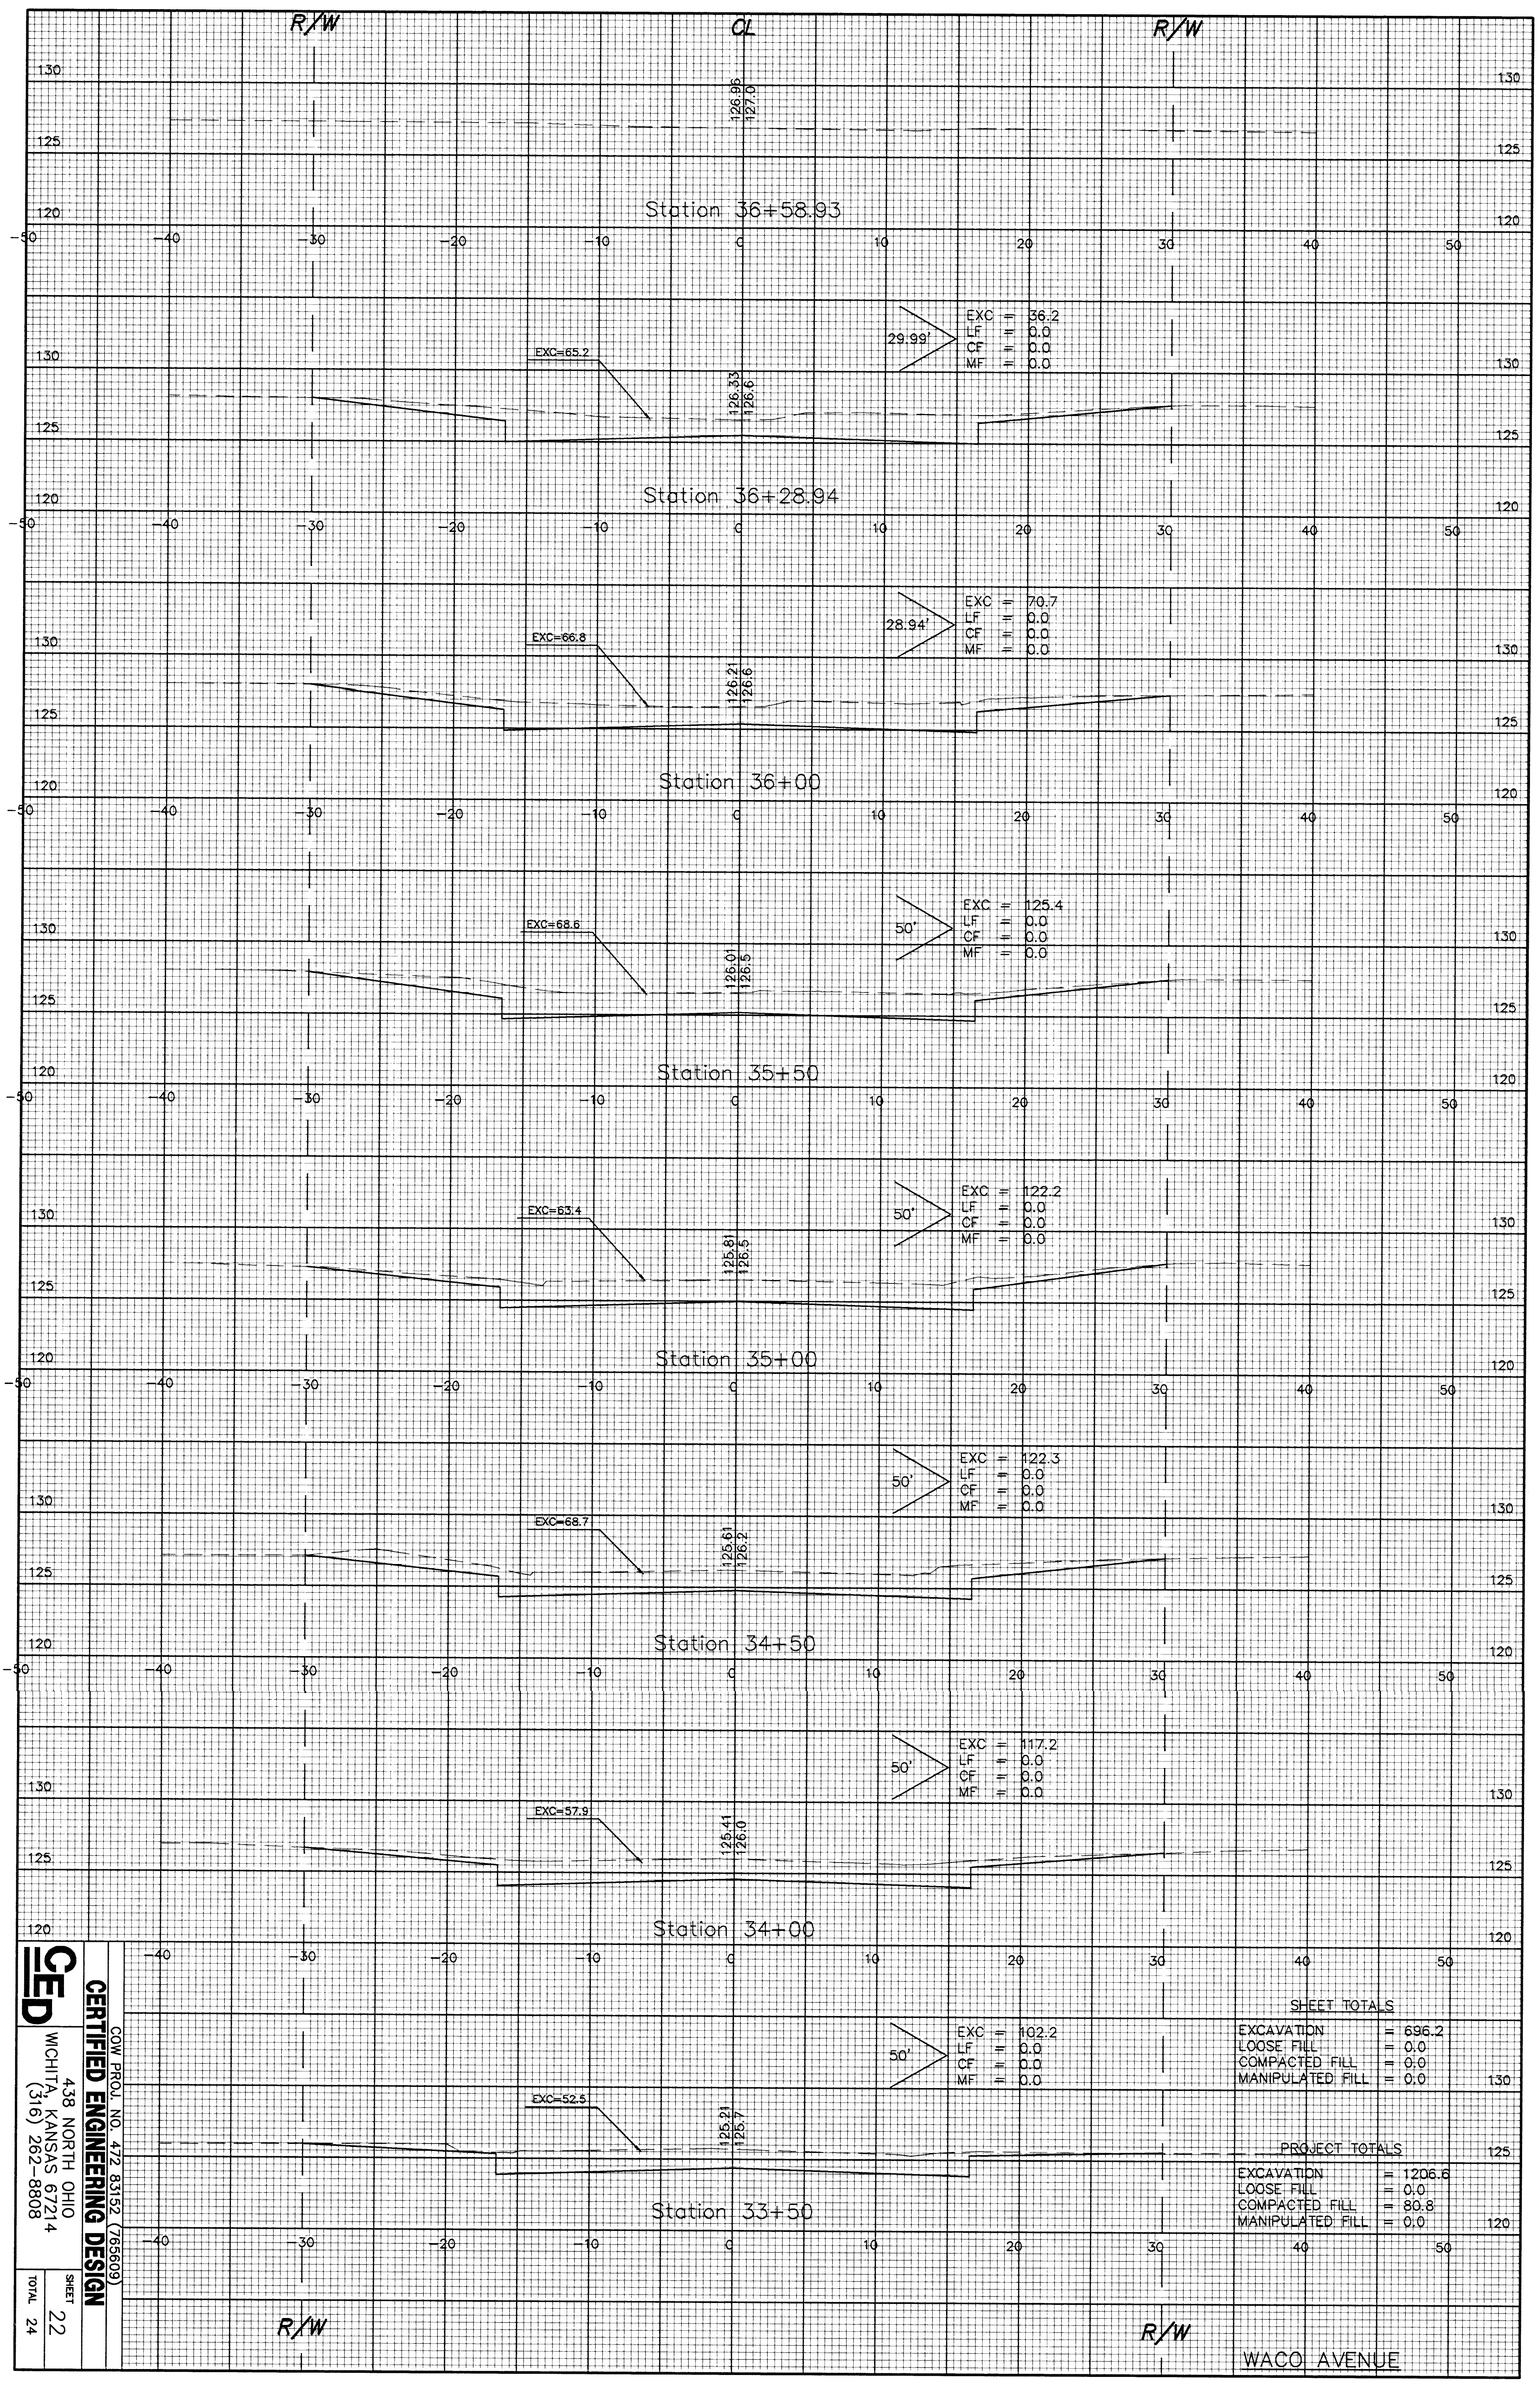


CED
438 NORTH OHIO
WICHITA, KANSAS 67214
(316) 262-8808

CERTIFIED ENGINEERING DESIGN

COW PROJ. NO. 472 83152 (765609)

SHEET 22
TOTAL 24