
F:\ENG\REECE\XS2.DWG

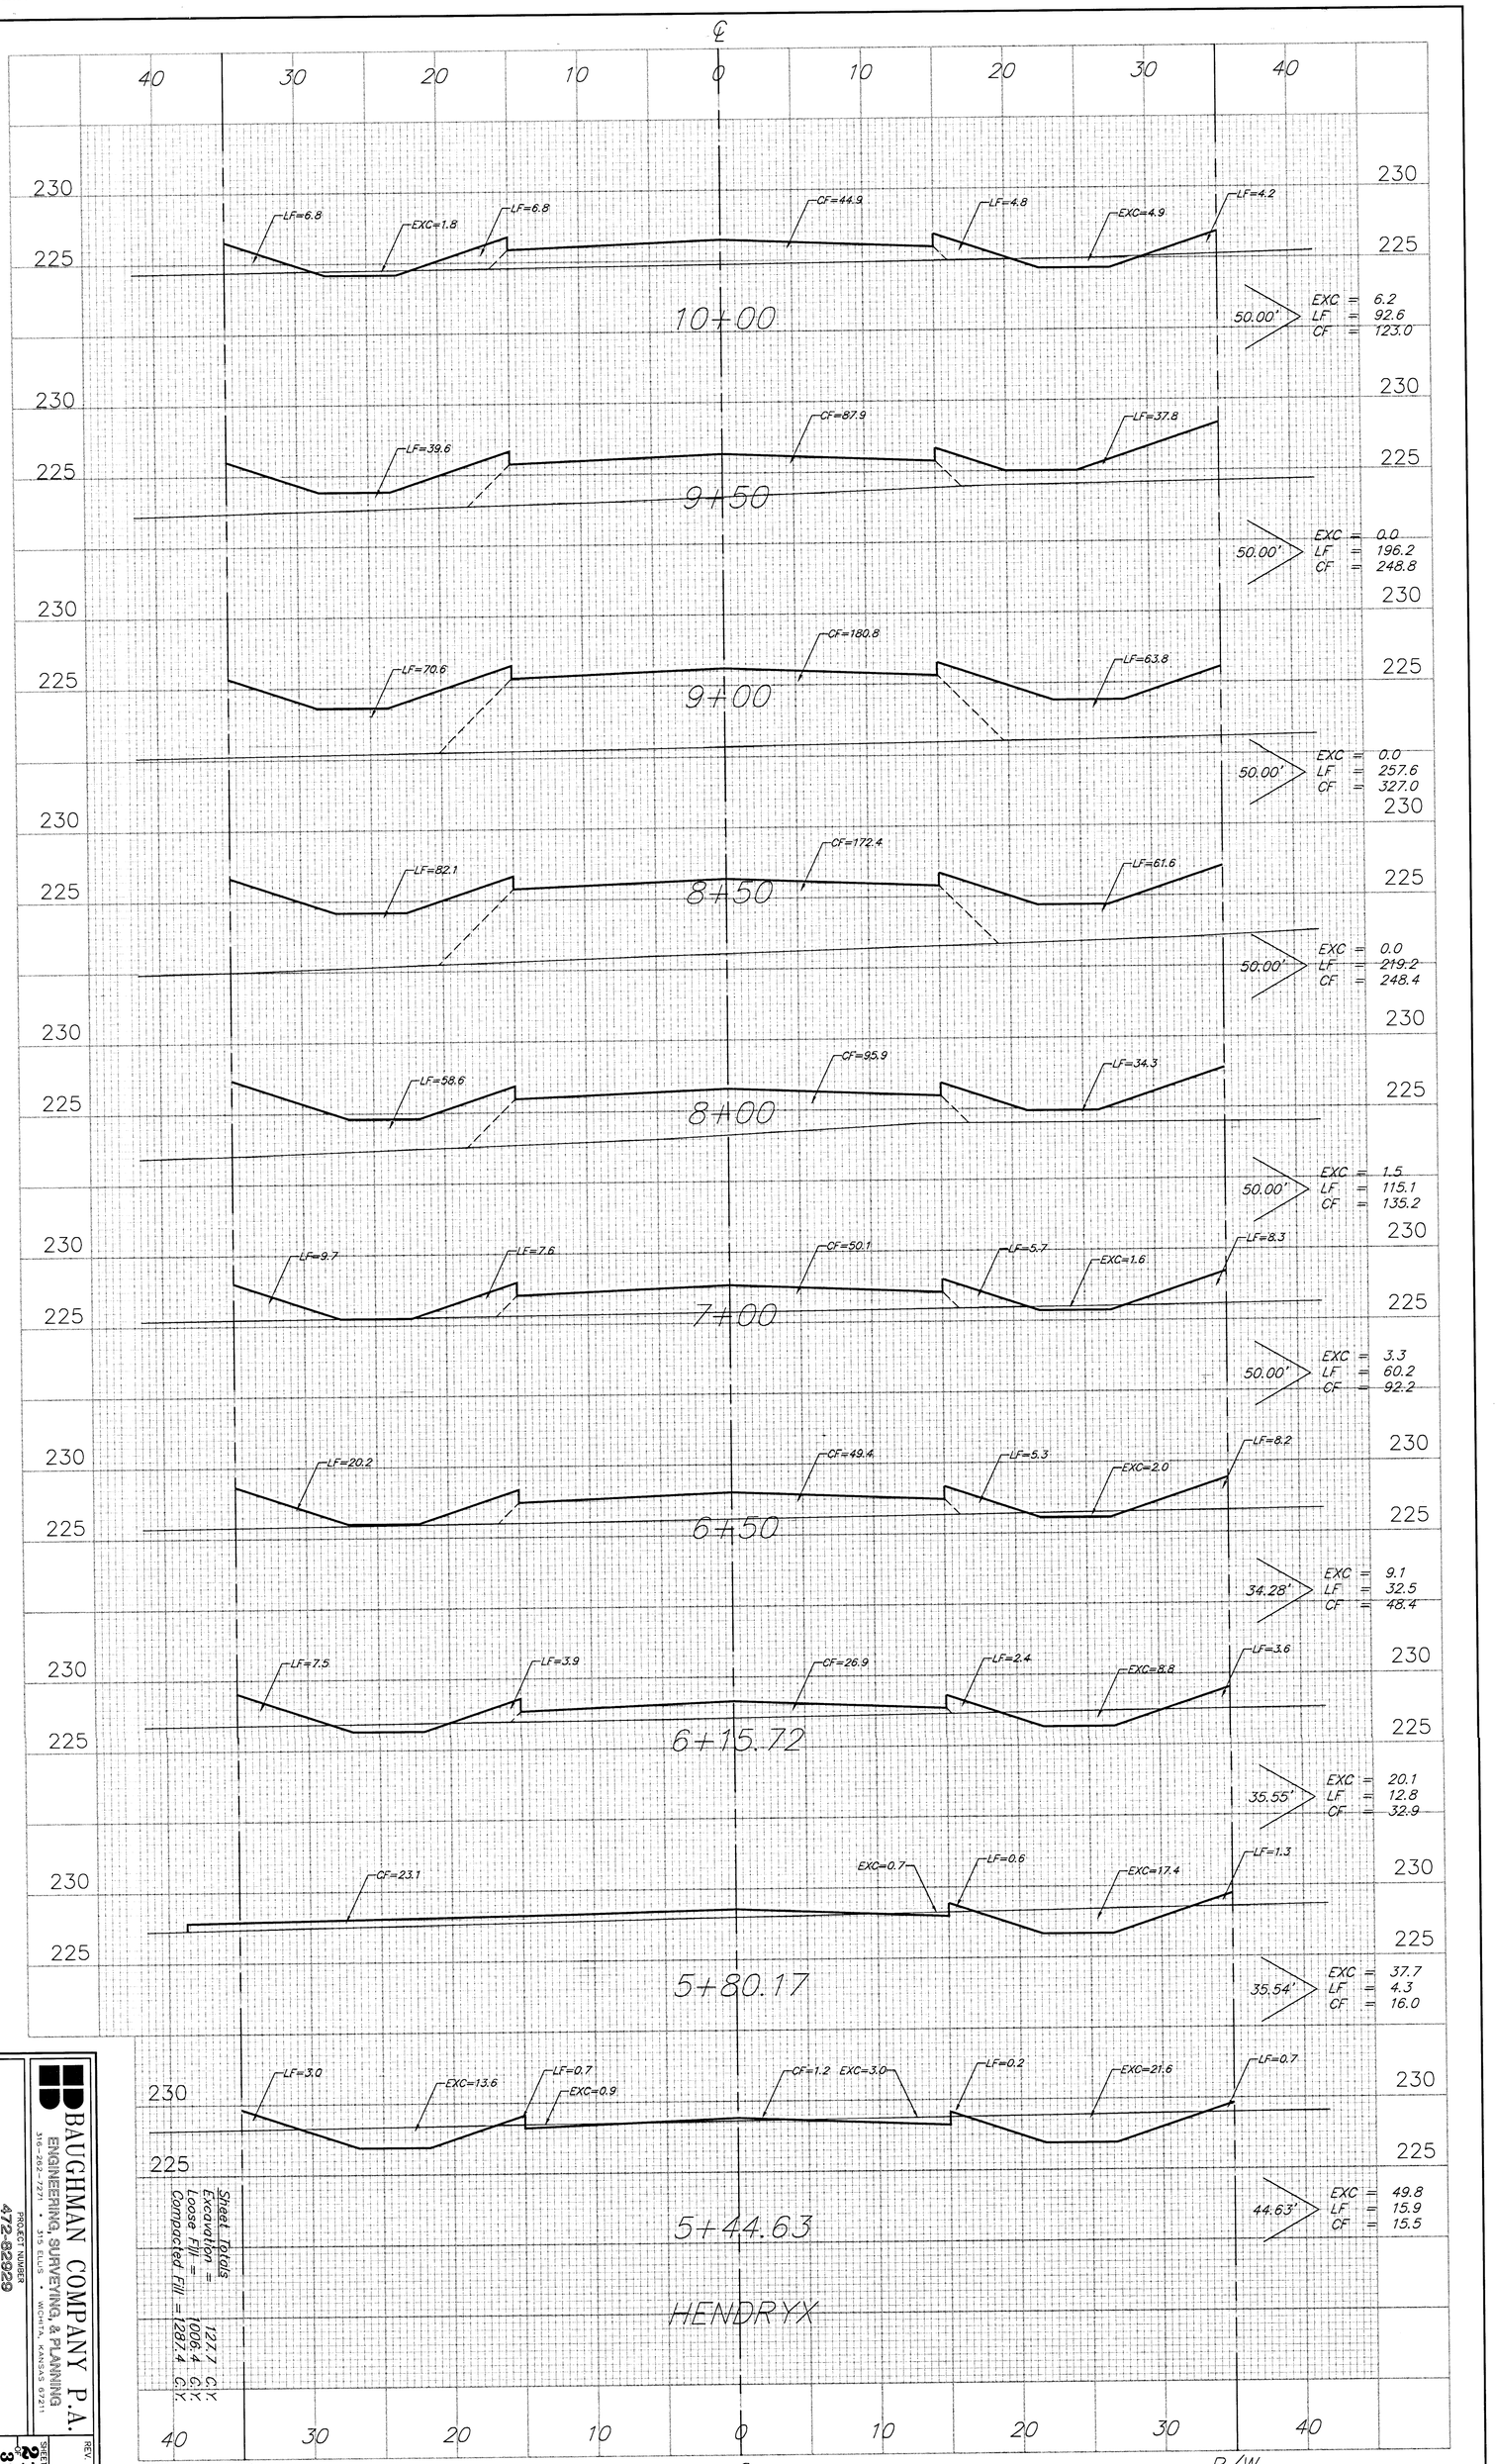

BAUGHMAN COMPANY P.A.
ENGINEERING, SURVEYING, & PLANNING

PROJECT NUMBER
472-82929


REV.

XS2