
F:\ENG\REECE\XS4.DWG

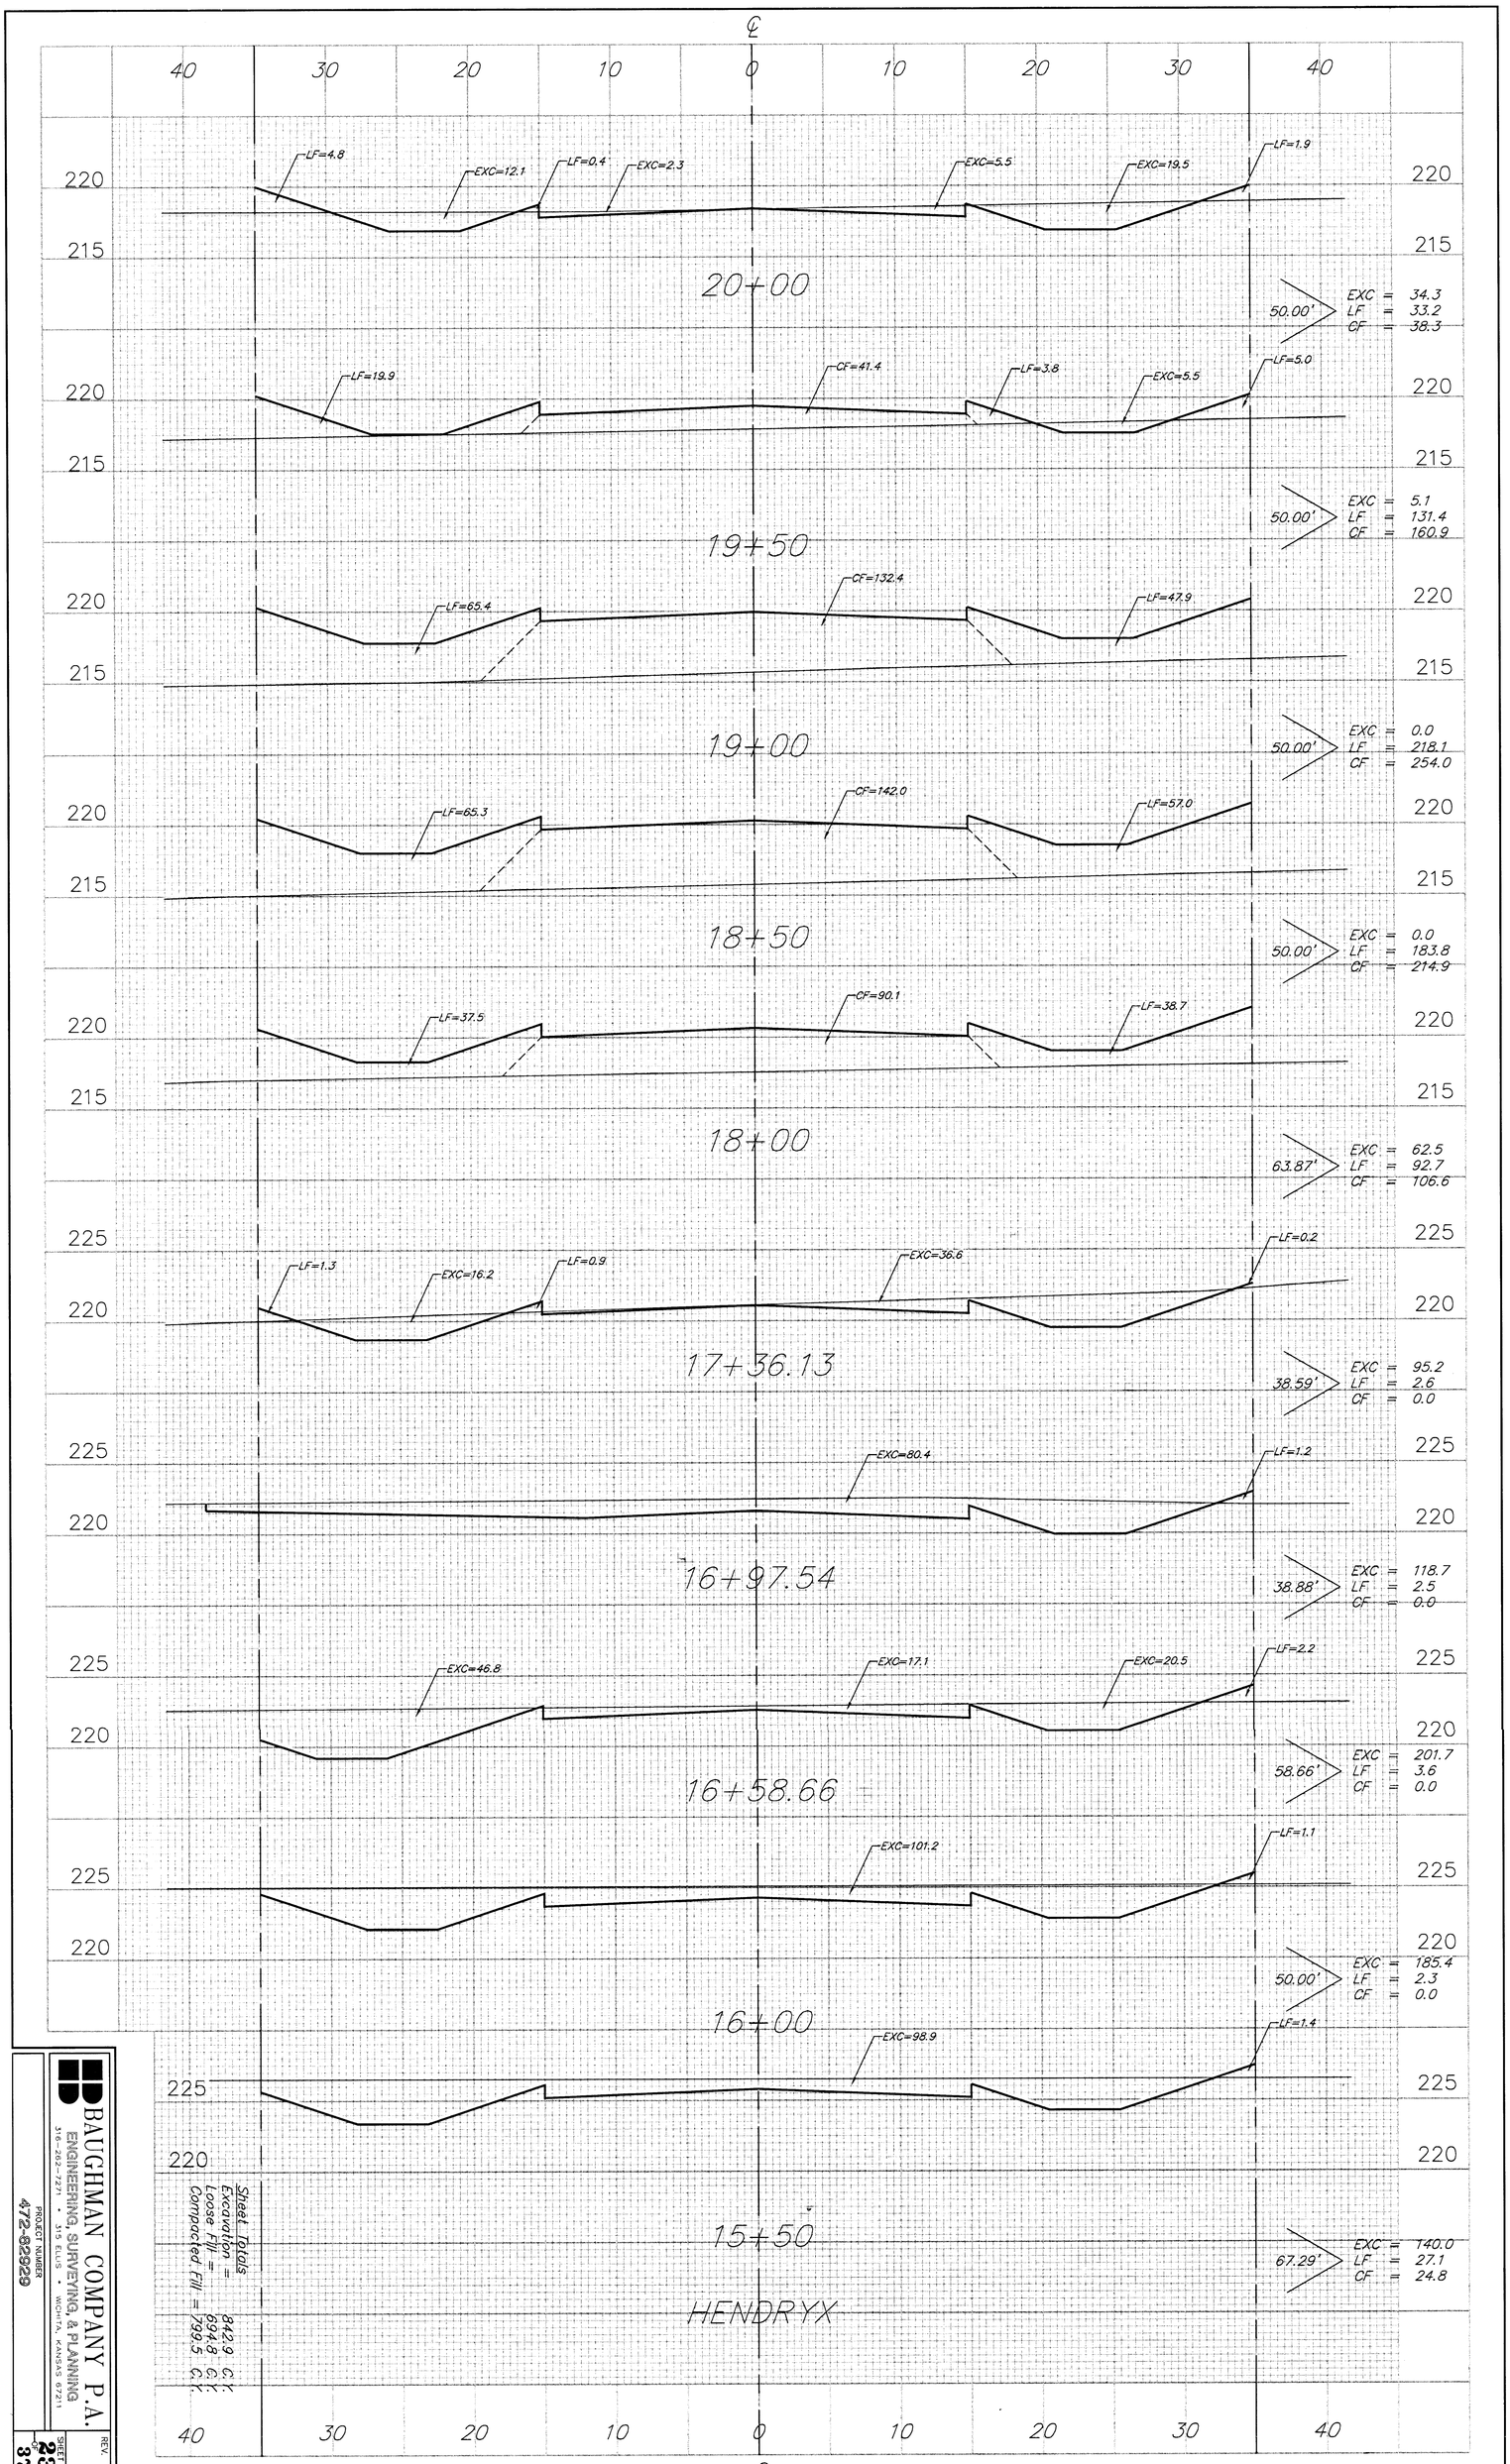

BAUGHMAN COMPANY P.A.
ENGINEERING, SURVEYING, & PLANNING
316-262-7271 • 315 ELLIS • WICHITA, KANSAS 67211

PROJECT NUMBER
472-62929

SHEET
23
37

REV.

XS4