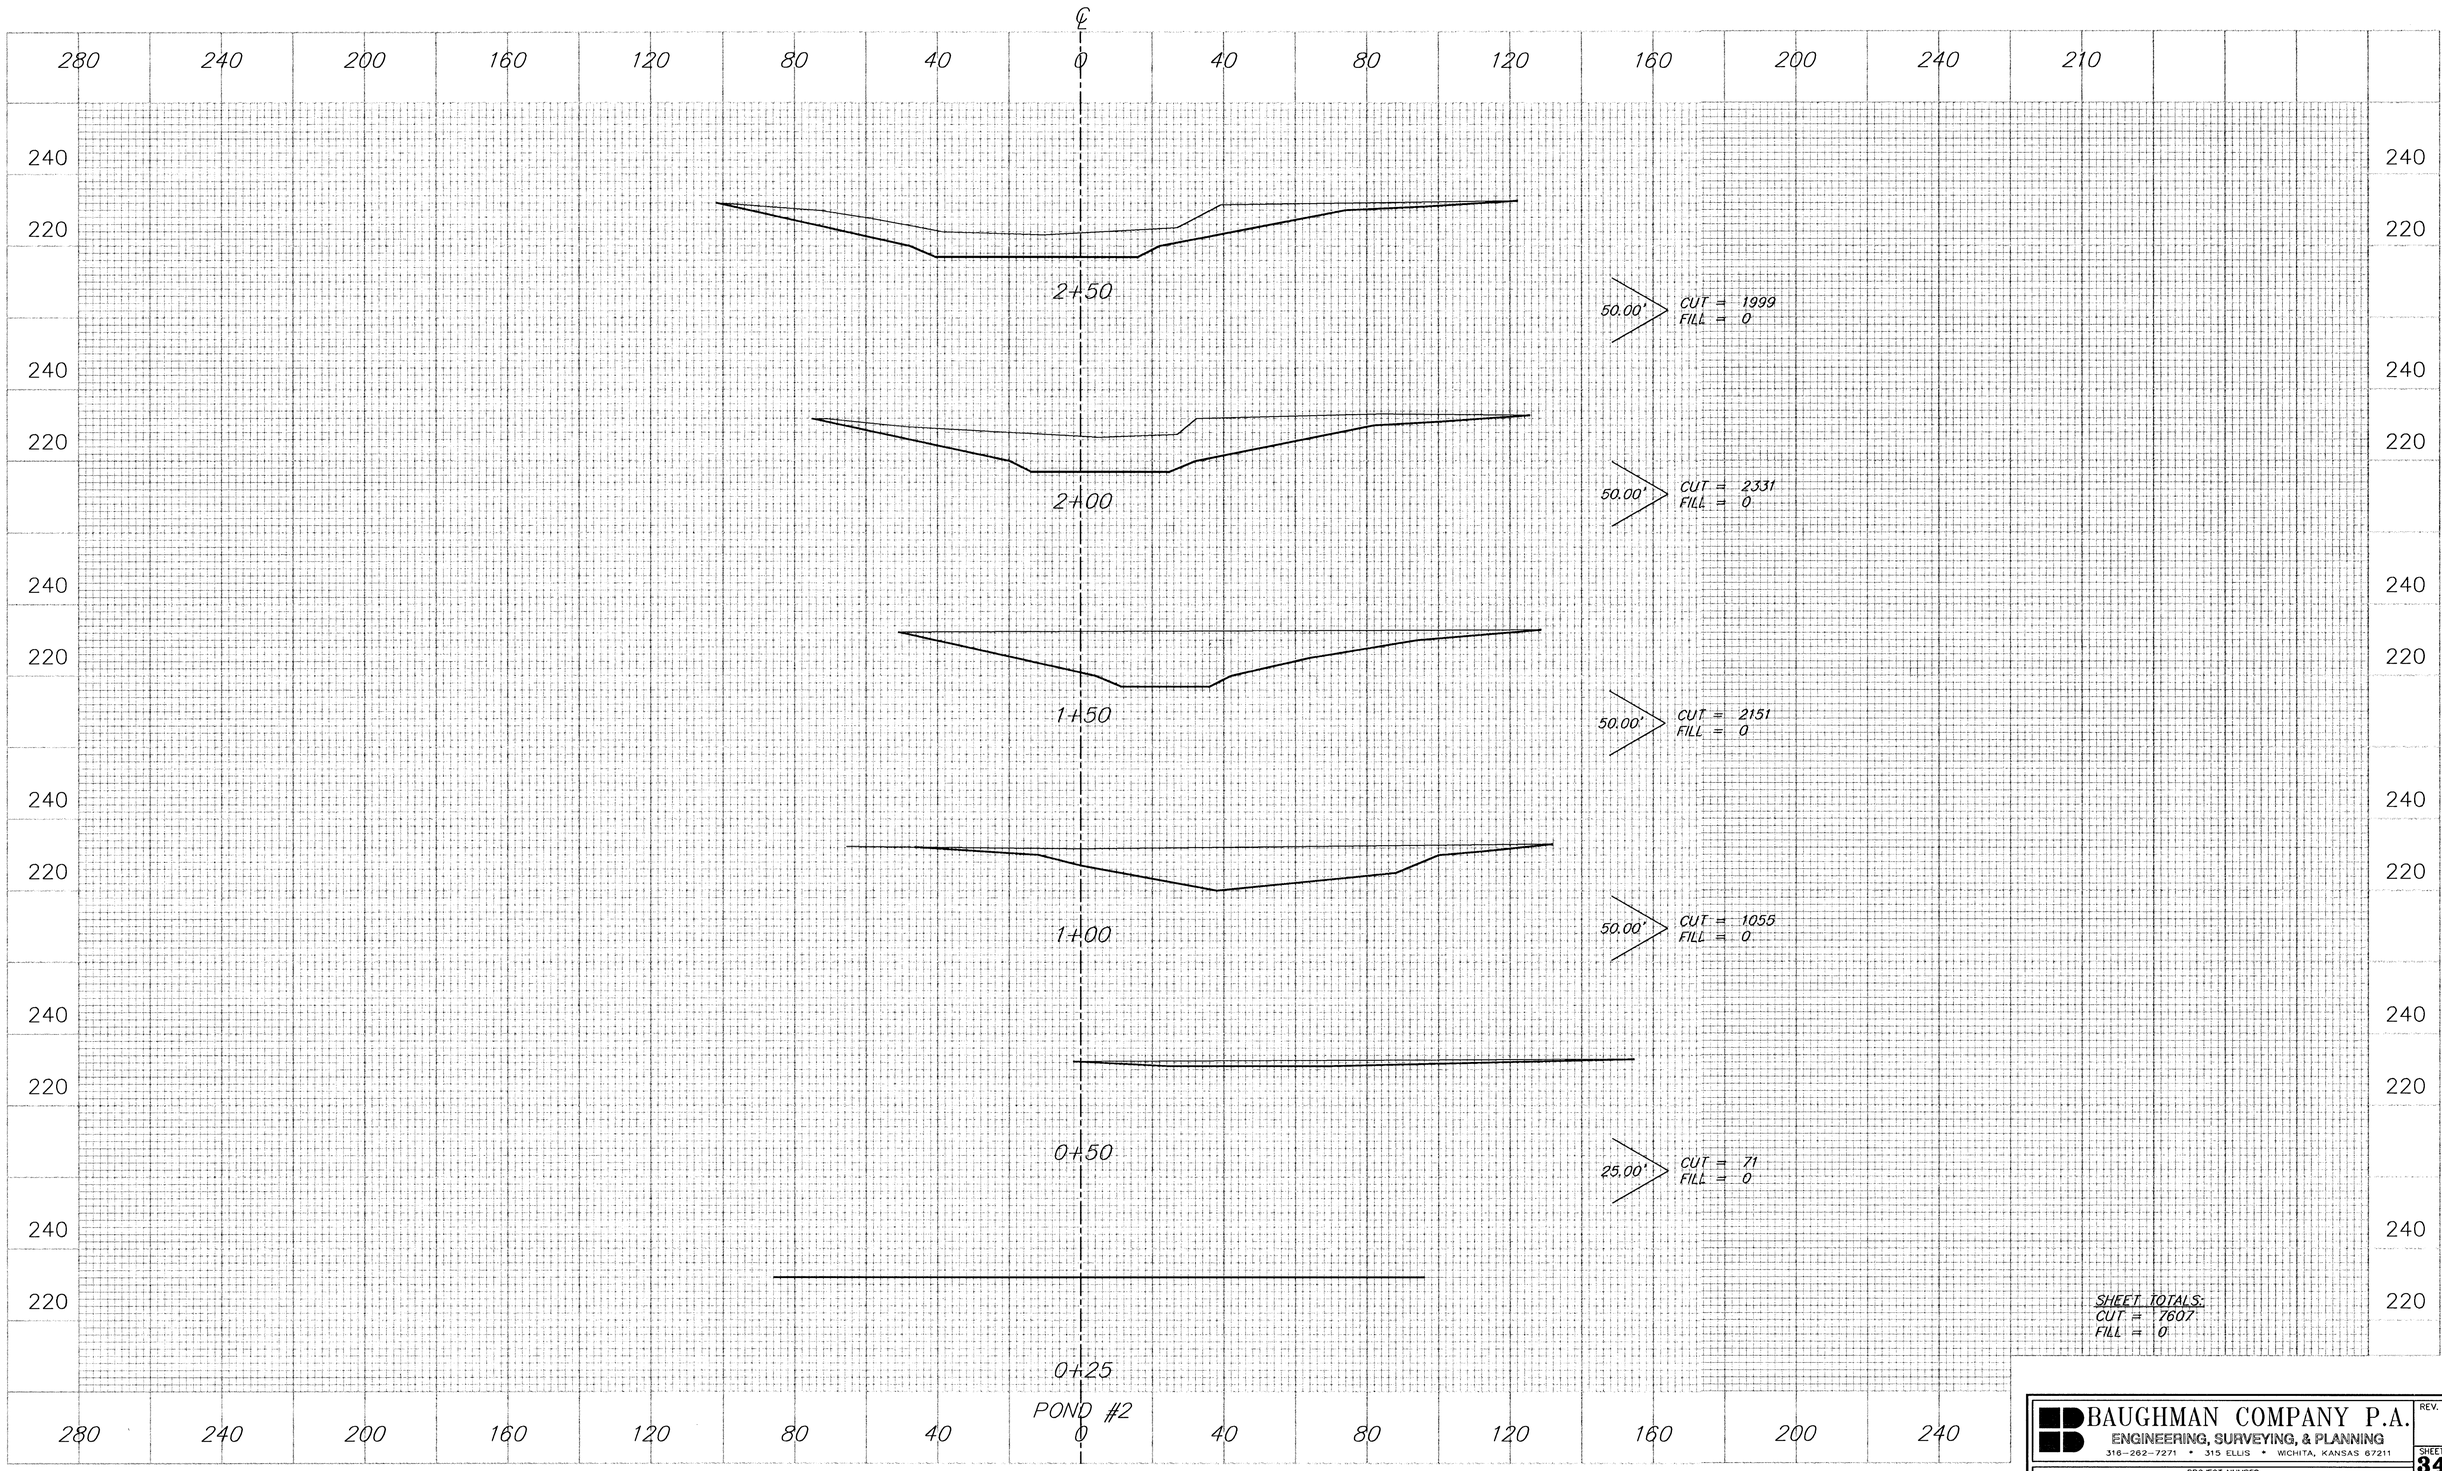


BAUGHMAN COMPANY P.A.
ENGINEERING, SURVEYING, & PLANNING
316-262-7271 • 315 ELLIS • WICHITA, KANSAS 67211

REV.

PROJECT NUMBER
472-82929

SHEET
34r
OF
37

F:\ENGVREECE\XS15.DWG

XS15