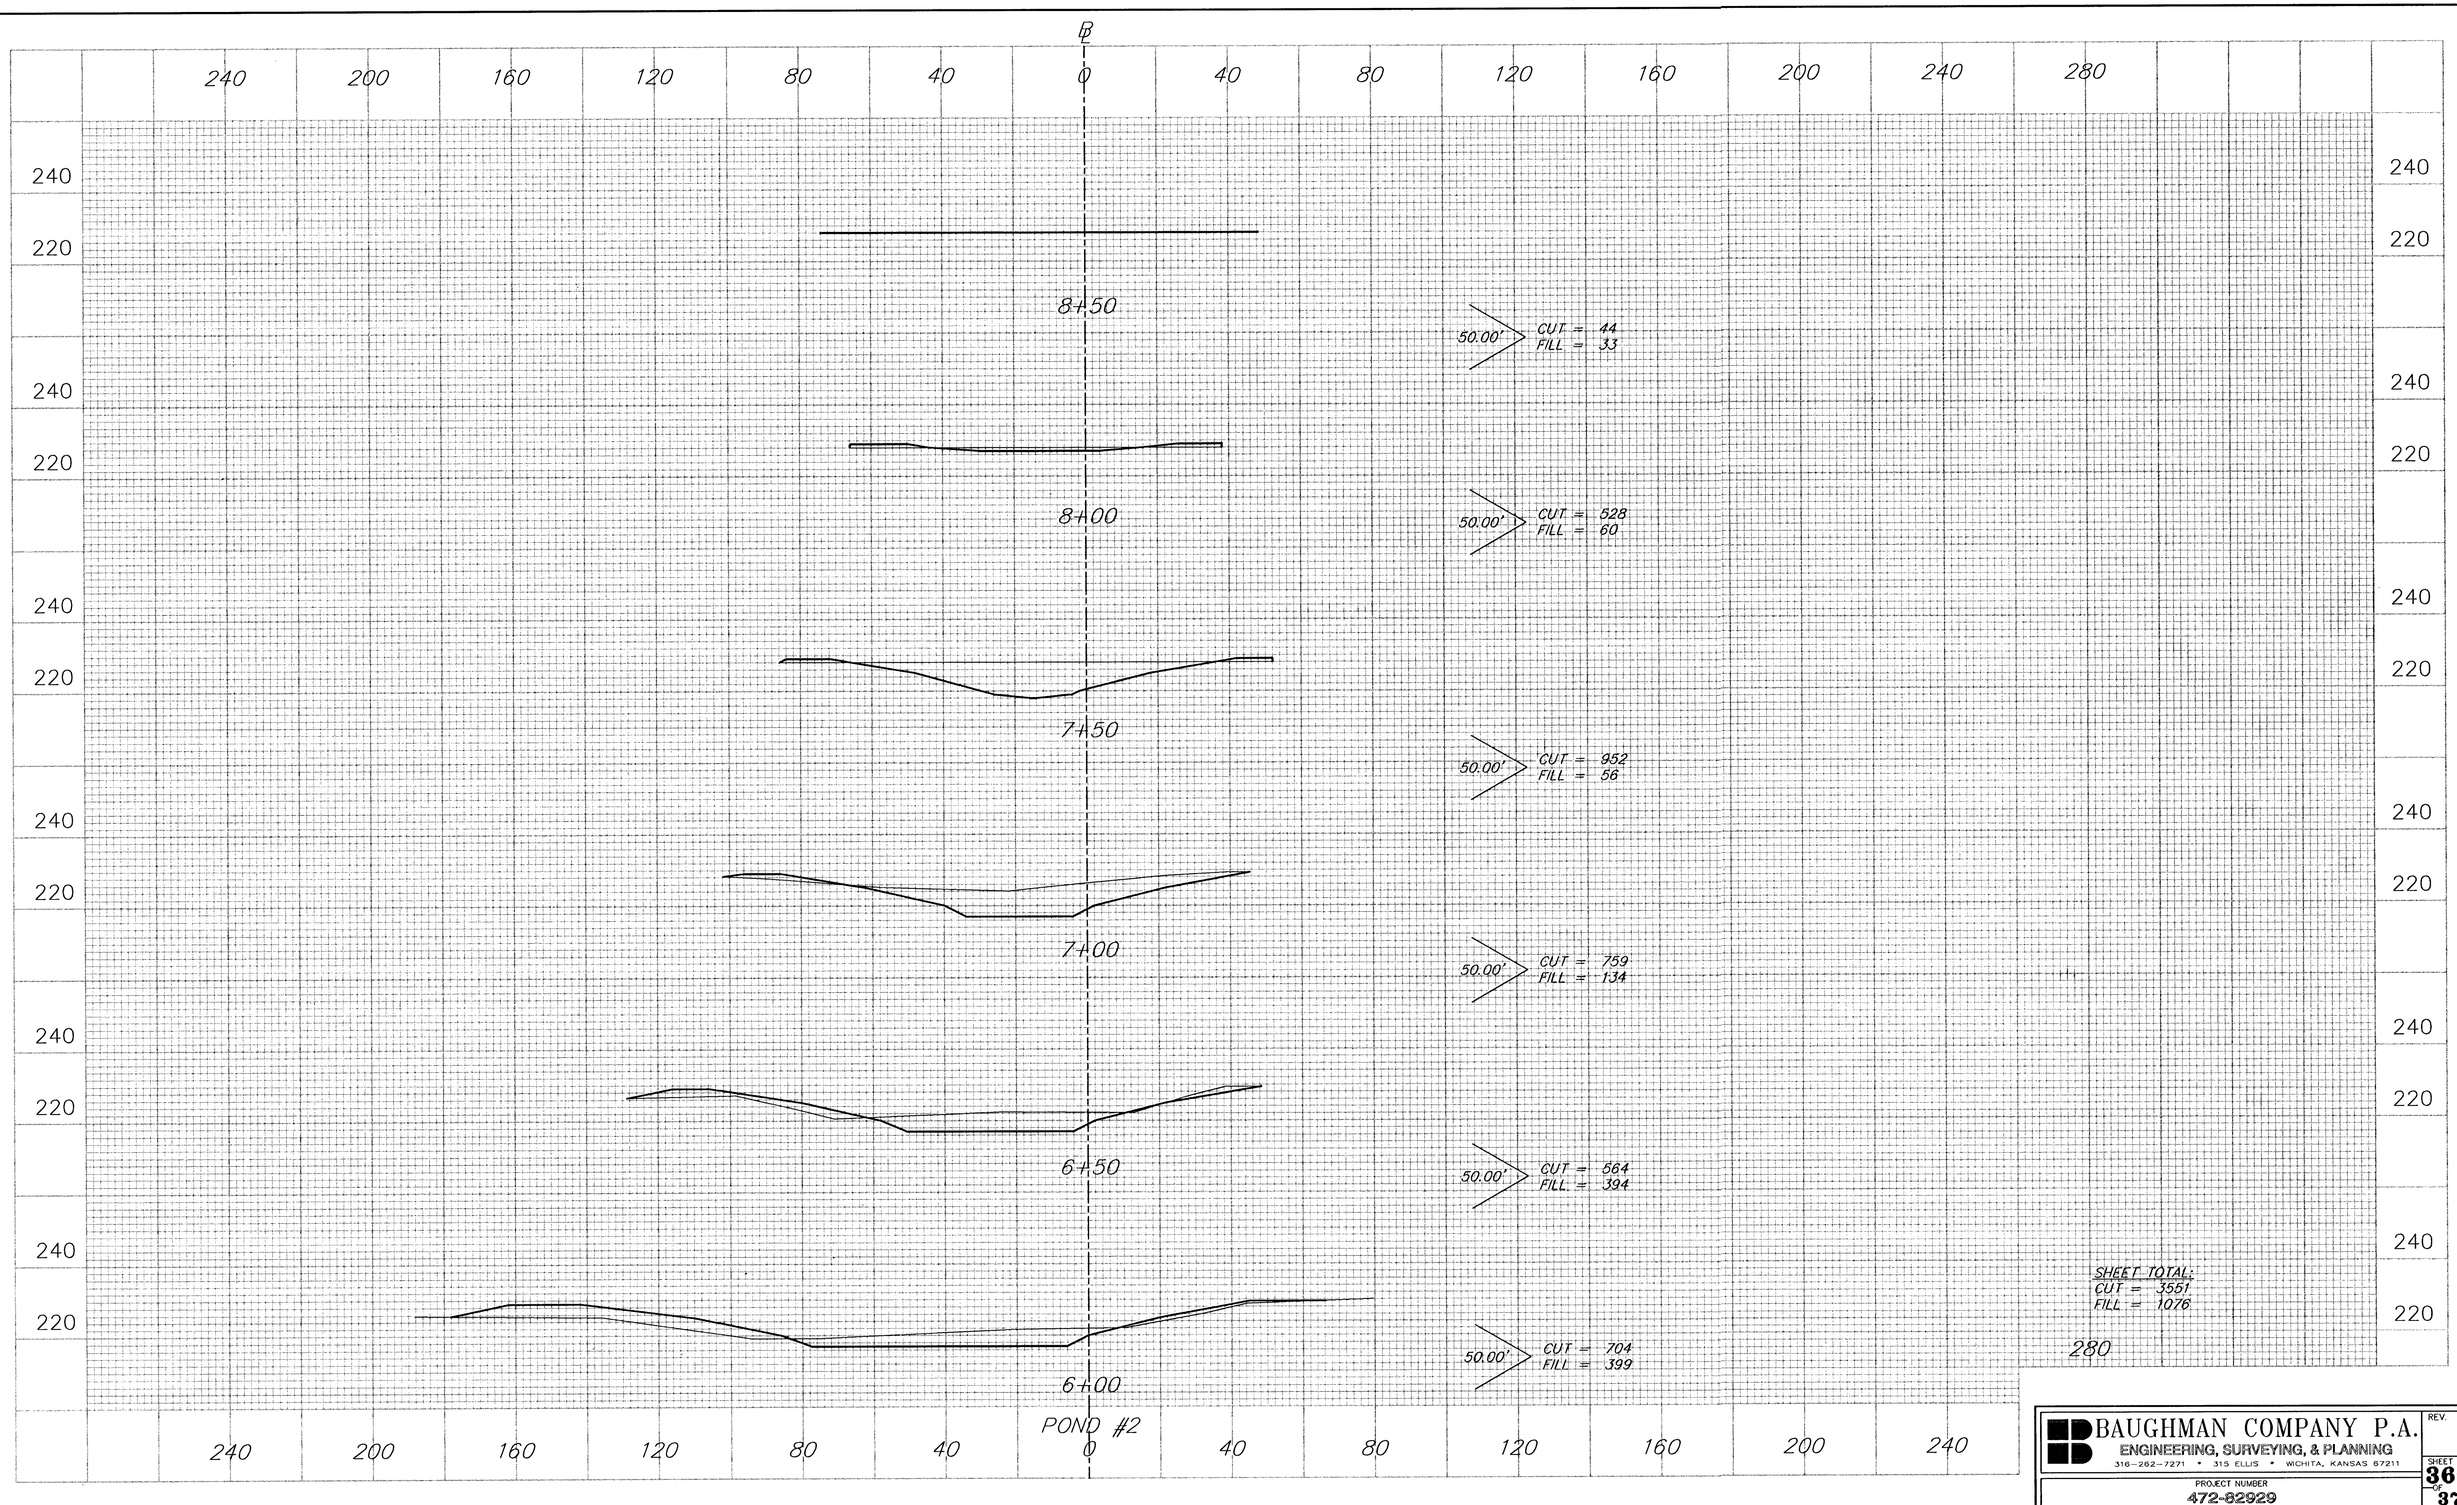



BAUGHMAN COMPANY P.A.
ENGINEERING, SURVEYING, & PLANNING
316-262-7271 • 315 ELLIS • WICHITA, KANSAS 67211

REV.

PROJECT NUMBER
472-82929

SHEET
36r
OF
37

F:\ENG\PEECE\XS17.DWG

XS17