
usr/austin/dgn: 1995/95325/a101sec.dgn
Date Plotted: 7/28/95
deliver to: dwaine dunn

| | | | | |
|---|---|---|---|---|
| MOVE BOOK | TEMPLATE | | | |
| | AREAS | | | |
| AS | AREAS CHECKED | | | |

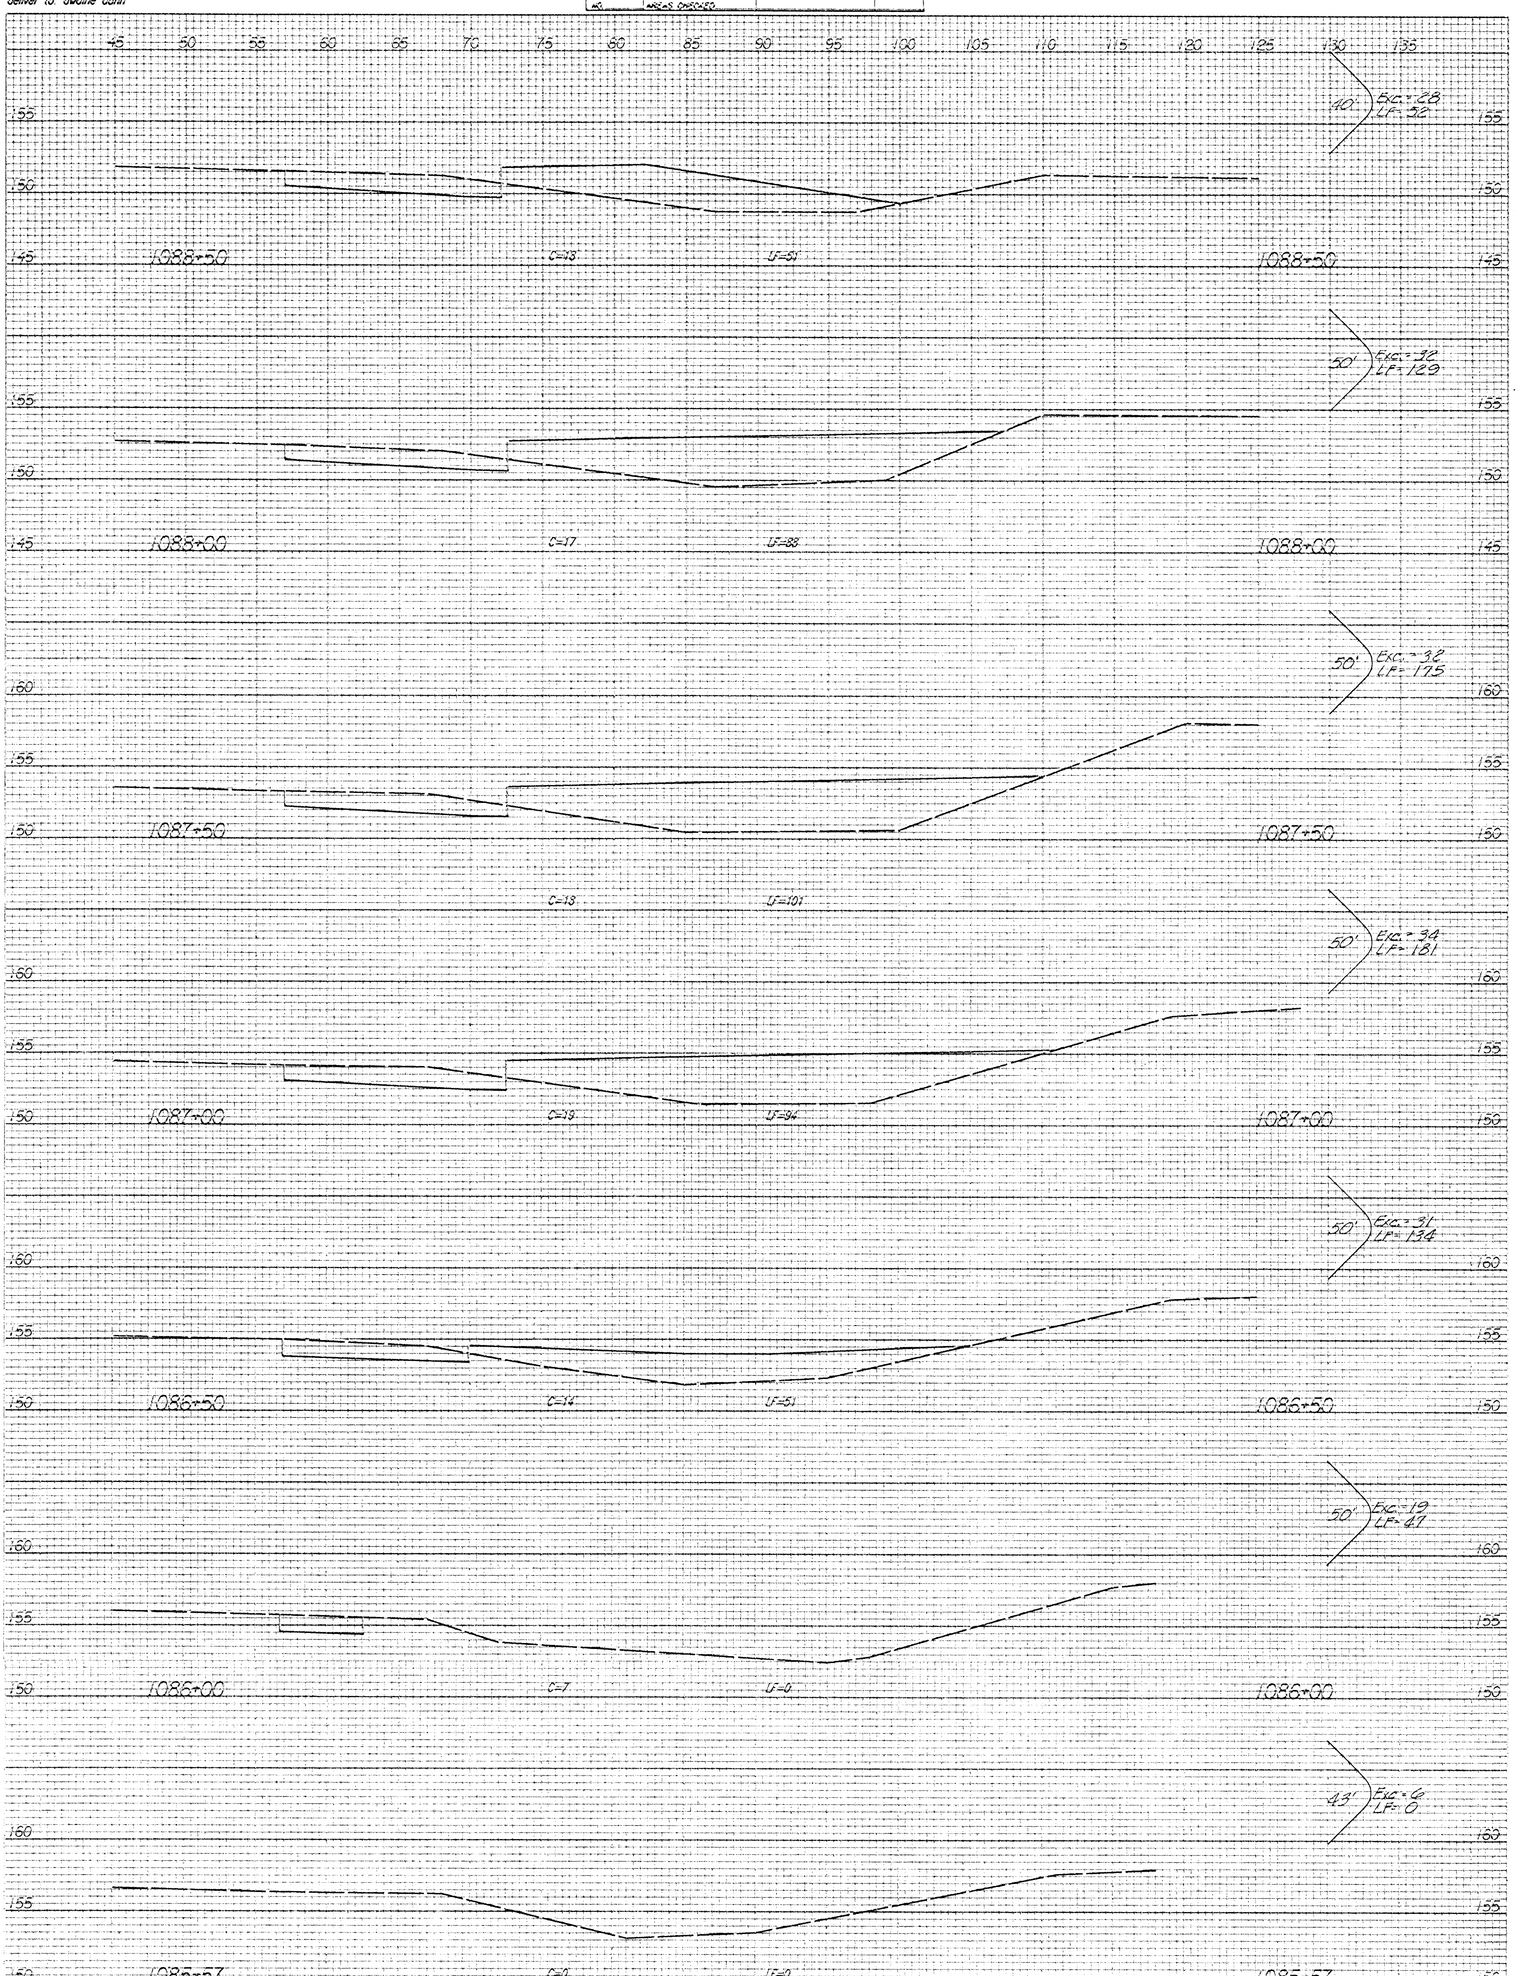


TOTALS
Exc.=1089 Cu. Yds.
LF=2,247 Cu. Yds.

Exc.=182 Cu. Yds.
LF=118 Cu. Yds.

SCALE 1"= 5' VERT.
1"= 5' HORIZ.

| | | |
|---|---|---|
| PROJECT NO. | 472-76-215-31558-000-000-001 | |
| SHEET NO. | 12 | |
| TOTAL SHEETS | 15 | |

Sheet No 12 of 16