
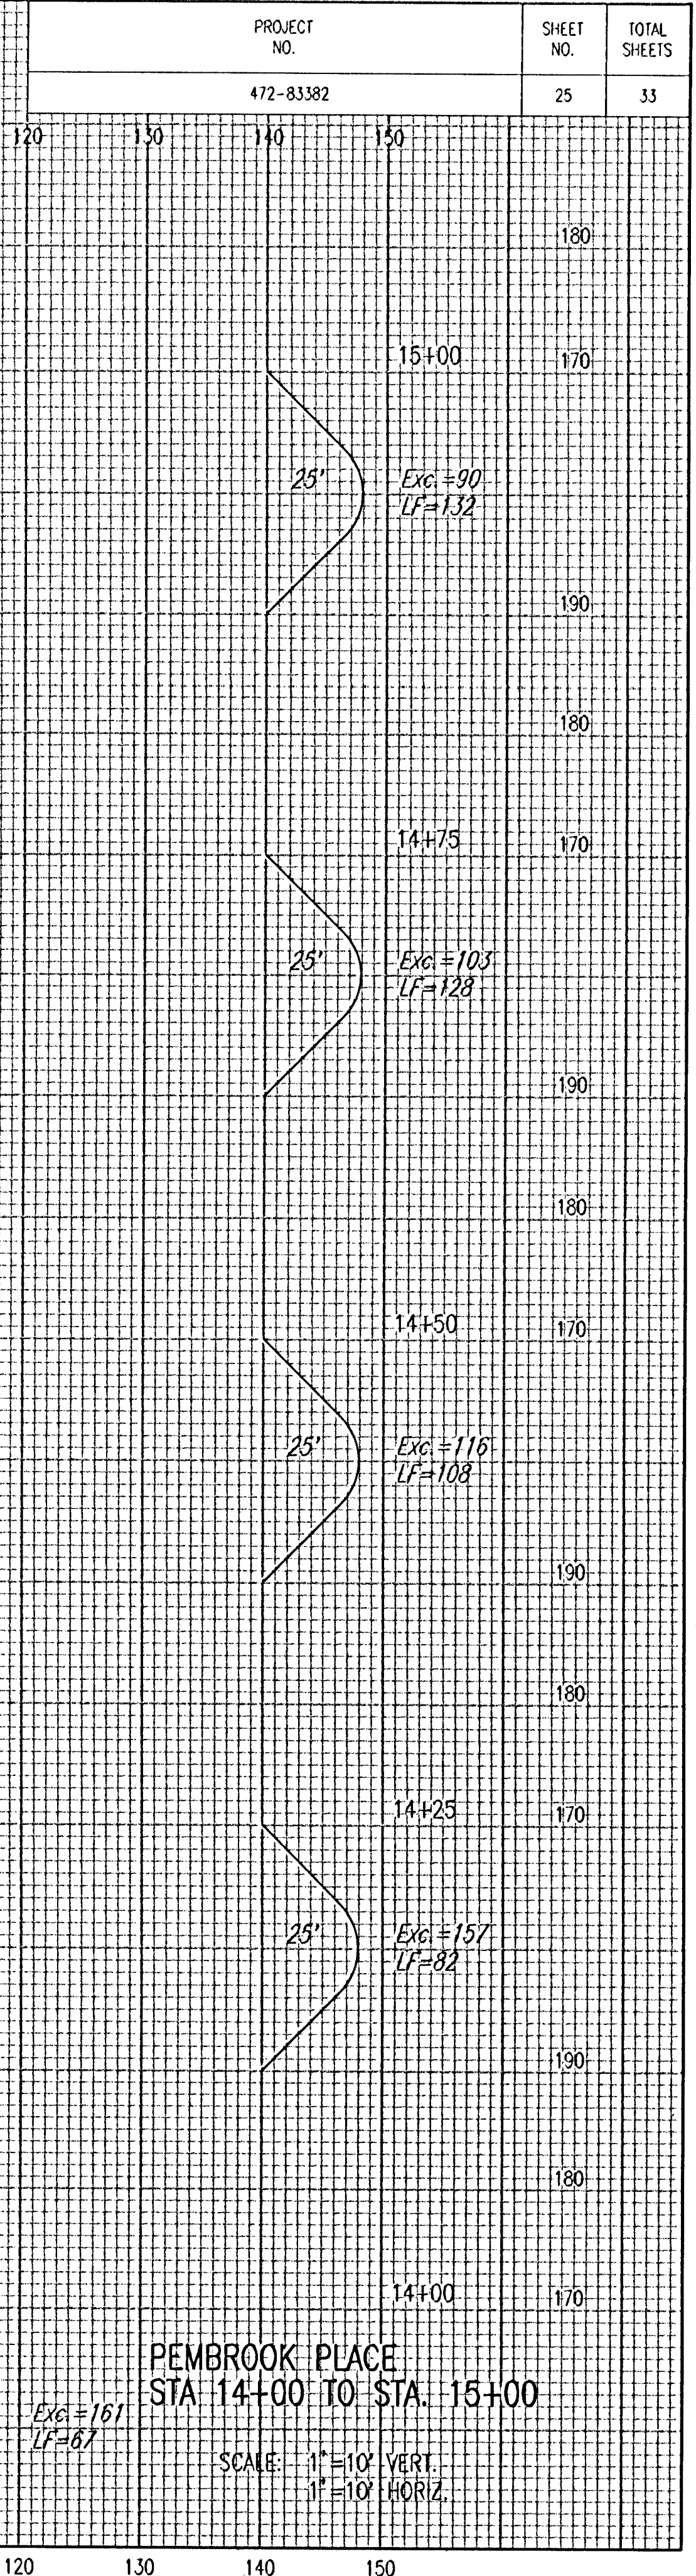


USNR: GUD OPER: DEP SCALE: 1=10.00
G:\2001\01256\000\SECTIONS 08-29-2001 02:39:44 pm

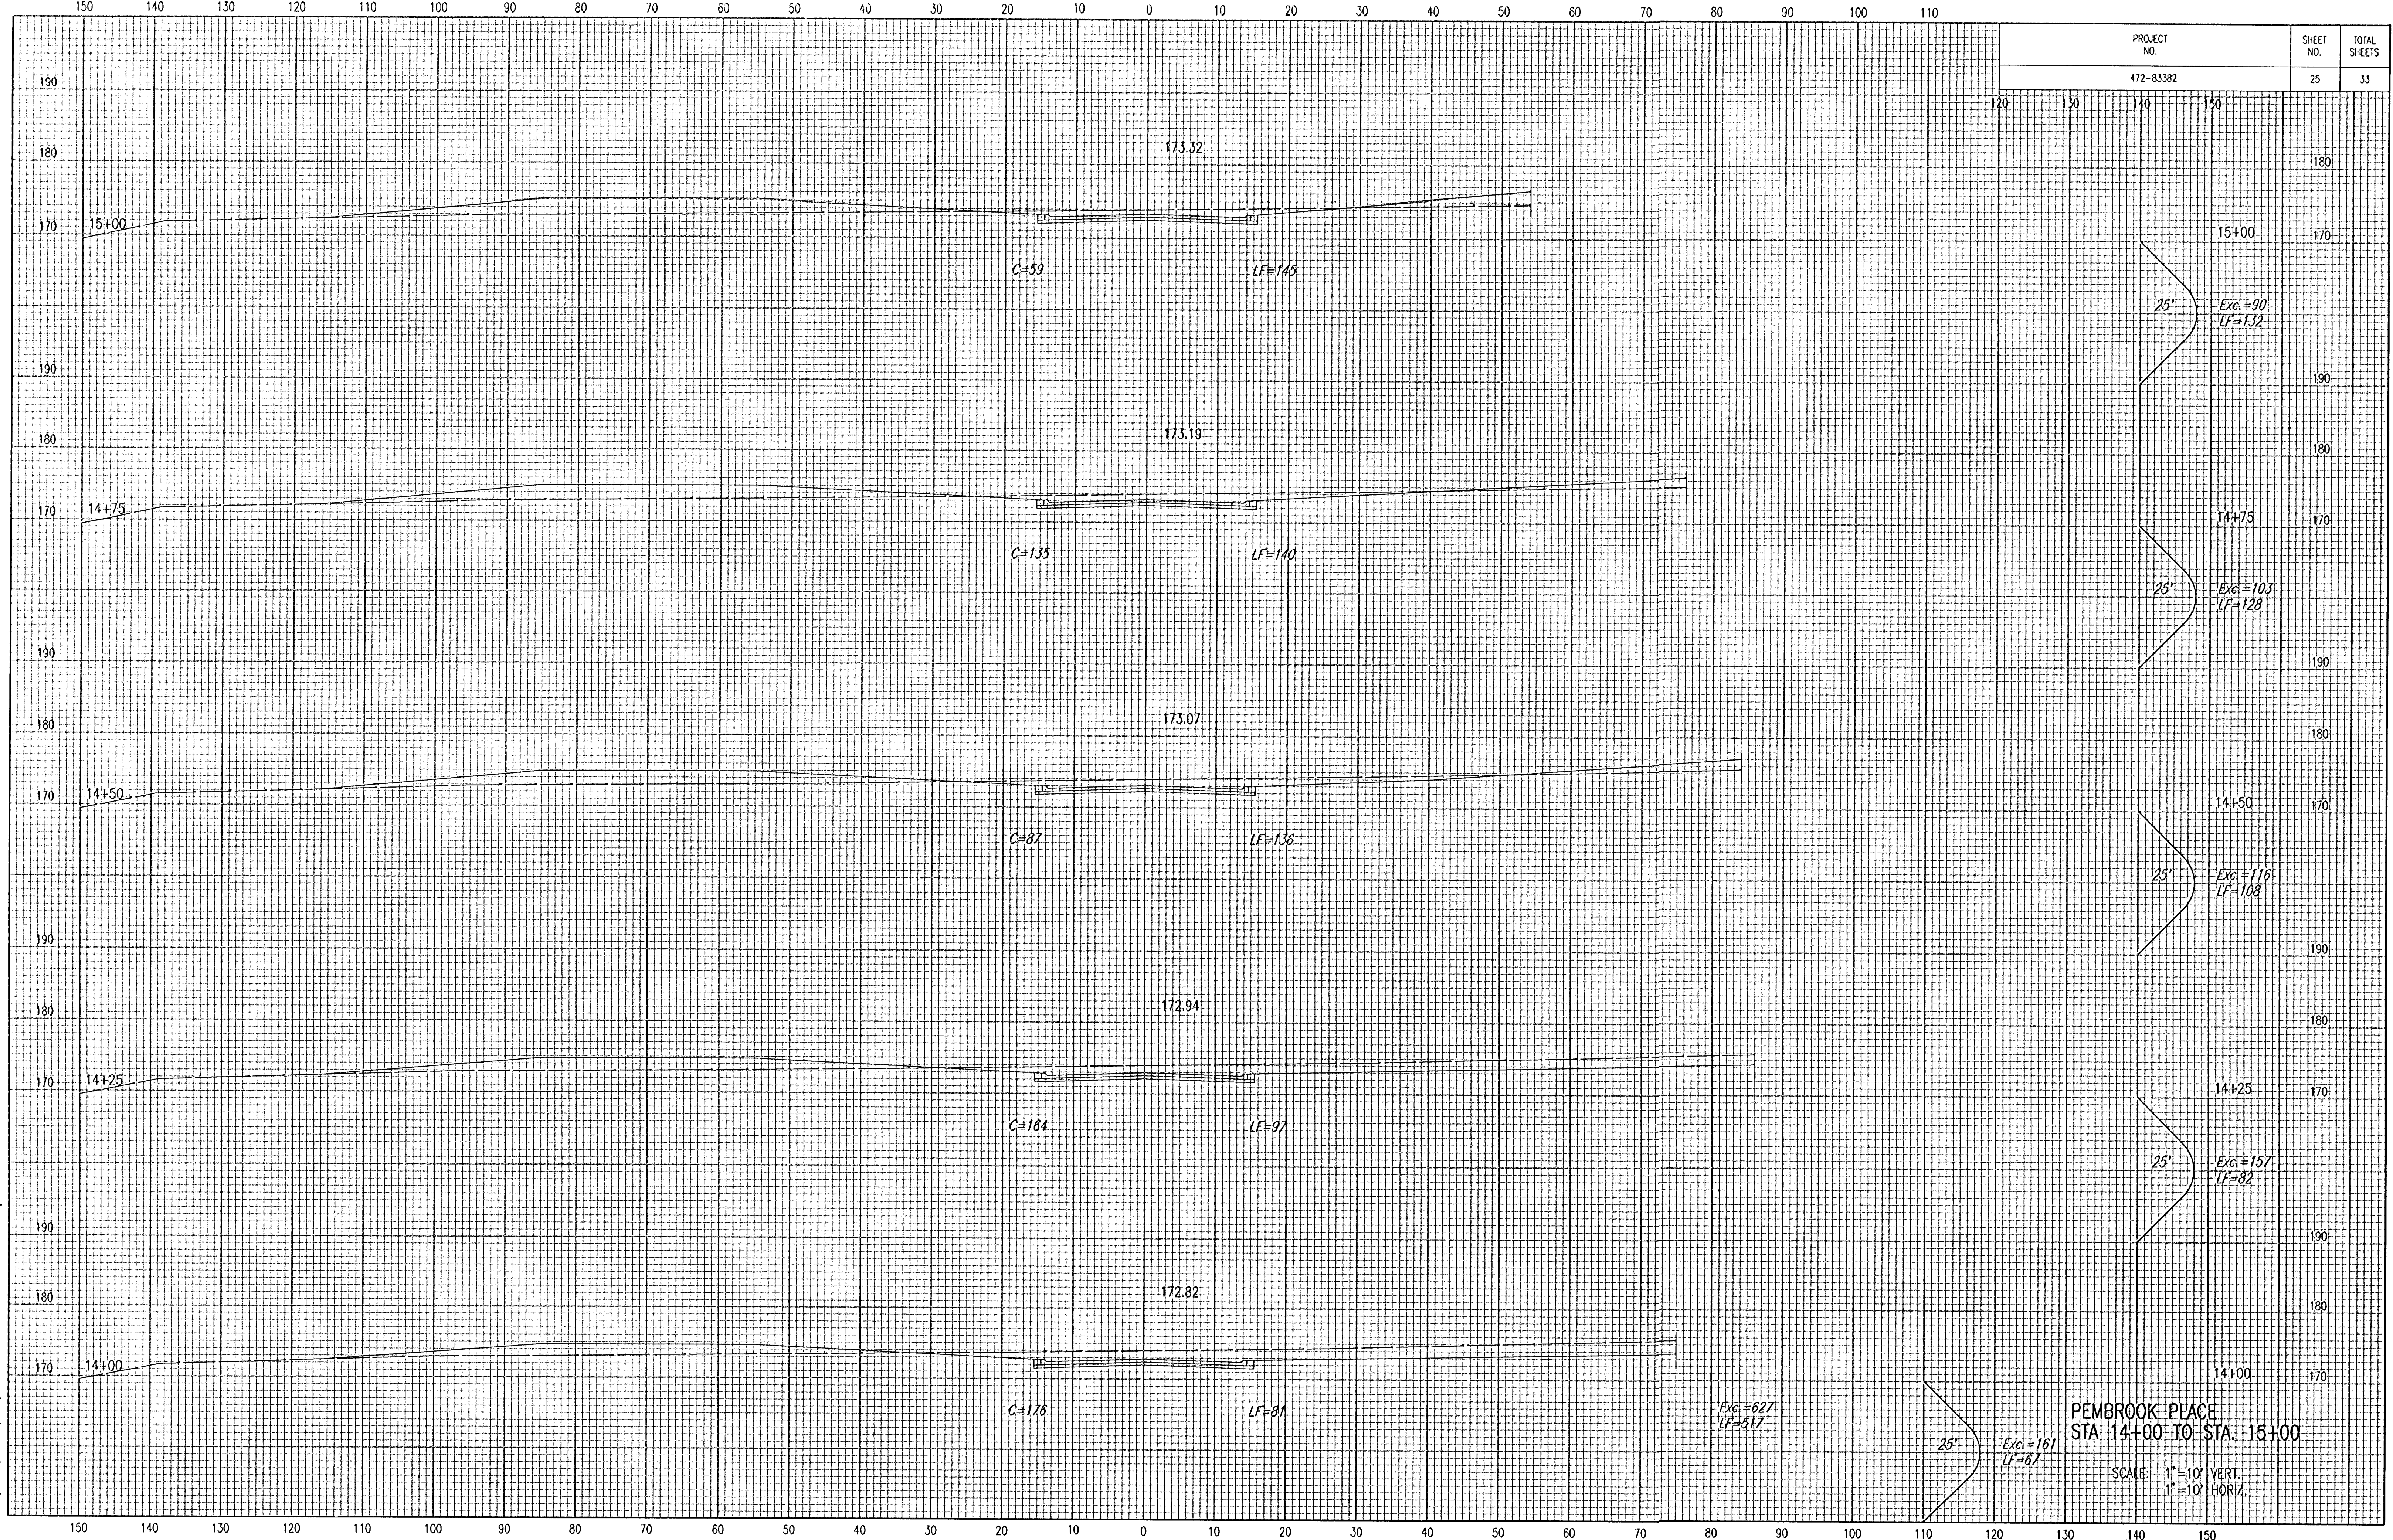

PEMBROOK PLACE
STA 14+00 TO STA. 15+00

SCALE: 1"=10' VERT.
1"=10' HORIZ.