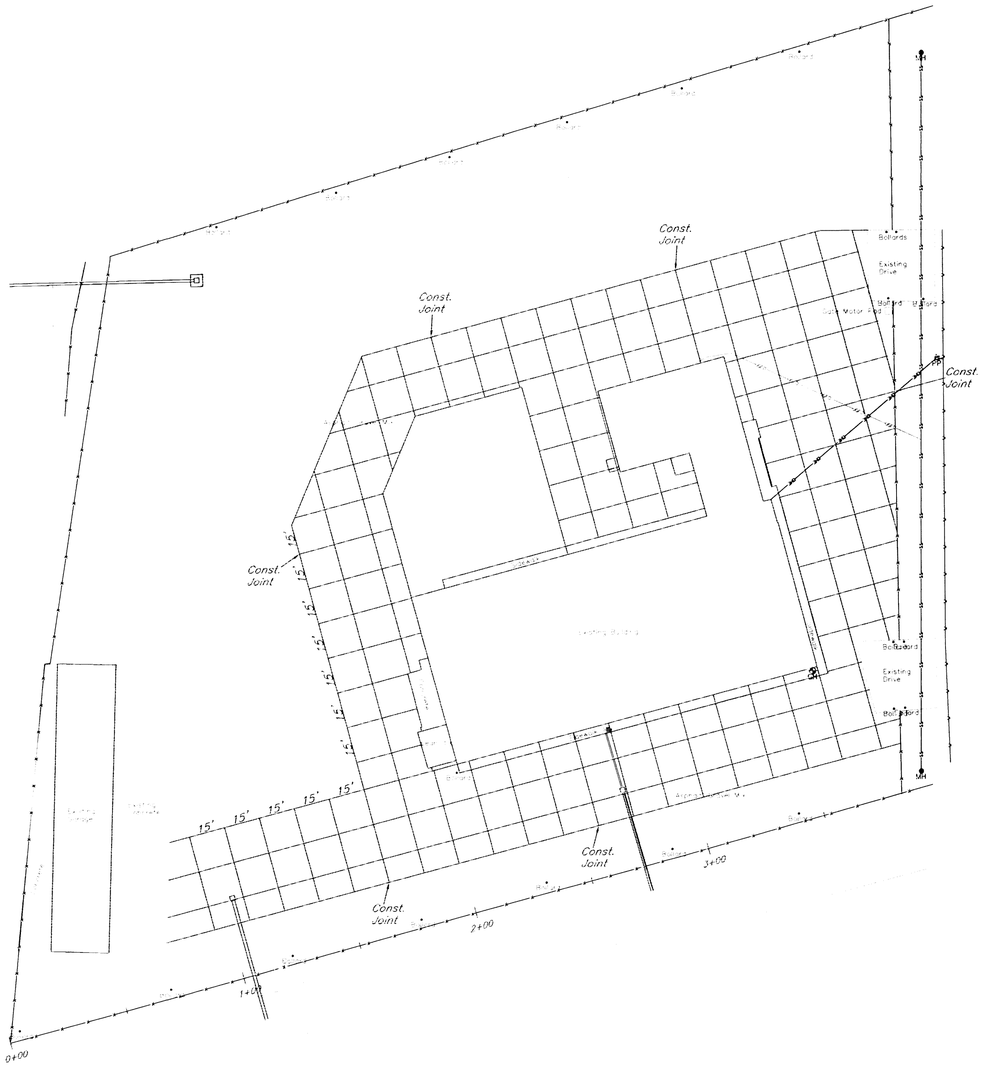


Benchmark:
SW Corner of Bridge
Lincoln and Arkansas River.
NW Corner Gate Motor Pad
North Gate.
Elev. 108.90

30 0 15 30 60 120
(IN FEET)
1 inch = 30 ft.

Notes:

15' Maximum Spacing for Sawed Joint.

100' Maximum Spacing for Construction Joint.

Parking Lot
Joint Plan
Wichita, KS

kemiller engineering
516 S. Market, Wichita, KS 67202 316/264-0242

PROJECT NUMBER 472-84197 OCA 785048

KEM NO.	FILE	DATE	SHEET
05033	joint plan	4/2005	5
DESIGN KM	DRAWN JO	REVISED 5/2005	OF 10