HAWTHORNE THIRD ADDITION

SCALE: 1"=50'
0 50 100 150

N

MAINSGATE

EASEMENT 2

EASEMENT 3

EASEMENT 1

ROSEMONT CT.

LOCH LOMOND CT.

LOCH LOMOND LN.

CAMDEN CHASE

RESERVE "J"


HAWTHORNE SECOND ADDITION

KRUG NORTH ADDITION

HAWTHORNE THIRD ADDITION

EASEMENT GRADING DETAILS

LOOKING UP STA.

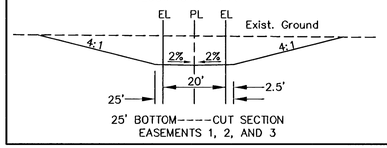

*EARTHWORK

CUT ..... 2490 C.Y.

FILL ..... 30 C.Y.

* EARTHWORK QUANTITIES SHOWN ARE APPROXIMATE AND ARE FOR INFORMATION ONLY. CONTRACTOR SHOULD VERIFY BEFORE PREPARING THE PROPOSAL.

LEGEND

= AREAS TO BE GRADED (AREAS SHOWN IN EASEMENTS REPRESENT DITCH BOTTOM, SIDE SLOPES NOT INCLUDED)

21+00 = DITCH GRADING STATION

= EXISTING TREES

= EXISTING CONTOURS

1380.9 × = GRADING ELEVATION

= EXISTING SANITARY SEWER

2.0% = PERCENT GRADING

= EXISTING WATER LINE

MKEC ENGINEERING CONSULTANTS
411 N. WEBB ROAD
WICHITA, KS. 67206
316 - 684 - 9600

H:\CIVIL\02167\DWGS\DWGS_3RD-PH1\PART 2\02167EG.DWG

HAWTHORNE THIRD ADDITION - PHASE 1A
PROJECT NAME

EASEMENT GRADING
SHEET TITLE

DFL	DMU	GJA
DESIGN BY:	DRAWN BY:	CHECKED BY:
FEBRUARY 2005	02167	7 / 12
DATE	JOB NO.	SHEET/OF