
FOX RIDGE ADDITION
CONNECTOR PHASE , PART 1
CROSS SECTIONS

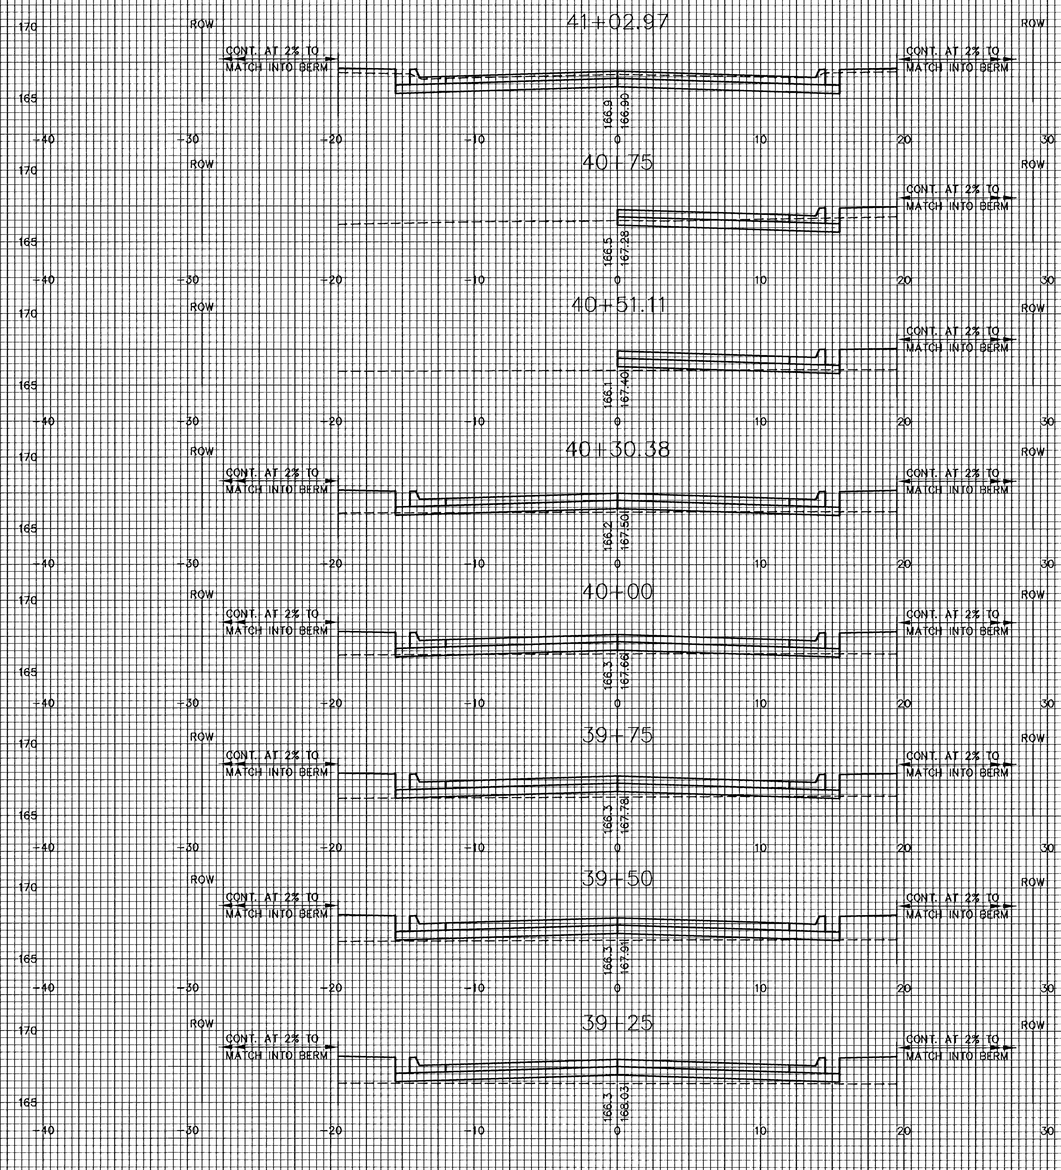

WESTLAKES PARKWAY

G:\CIVIL\19118\DWG\PLAN\CONN_PH_PART1\XSEC\XSEC3