
Subdivision Bench Marks

No.	Street and Station	From CL	Description	Elevation
2	Chateau Cir., Sta. 3+82.02	14.0' Rt.	S Curb of Chateau Cir.	

SCALE 1" = 20'
IRON = ●

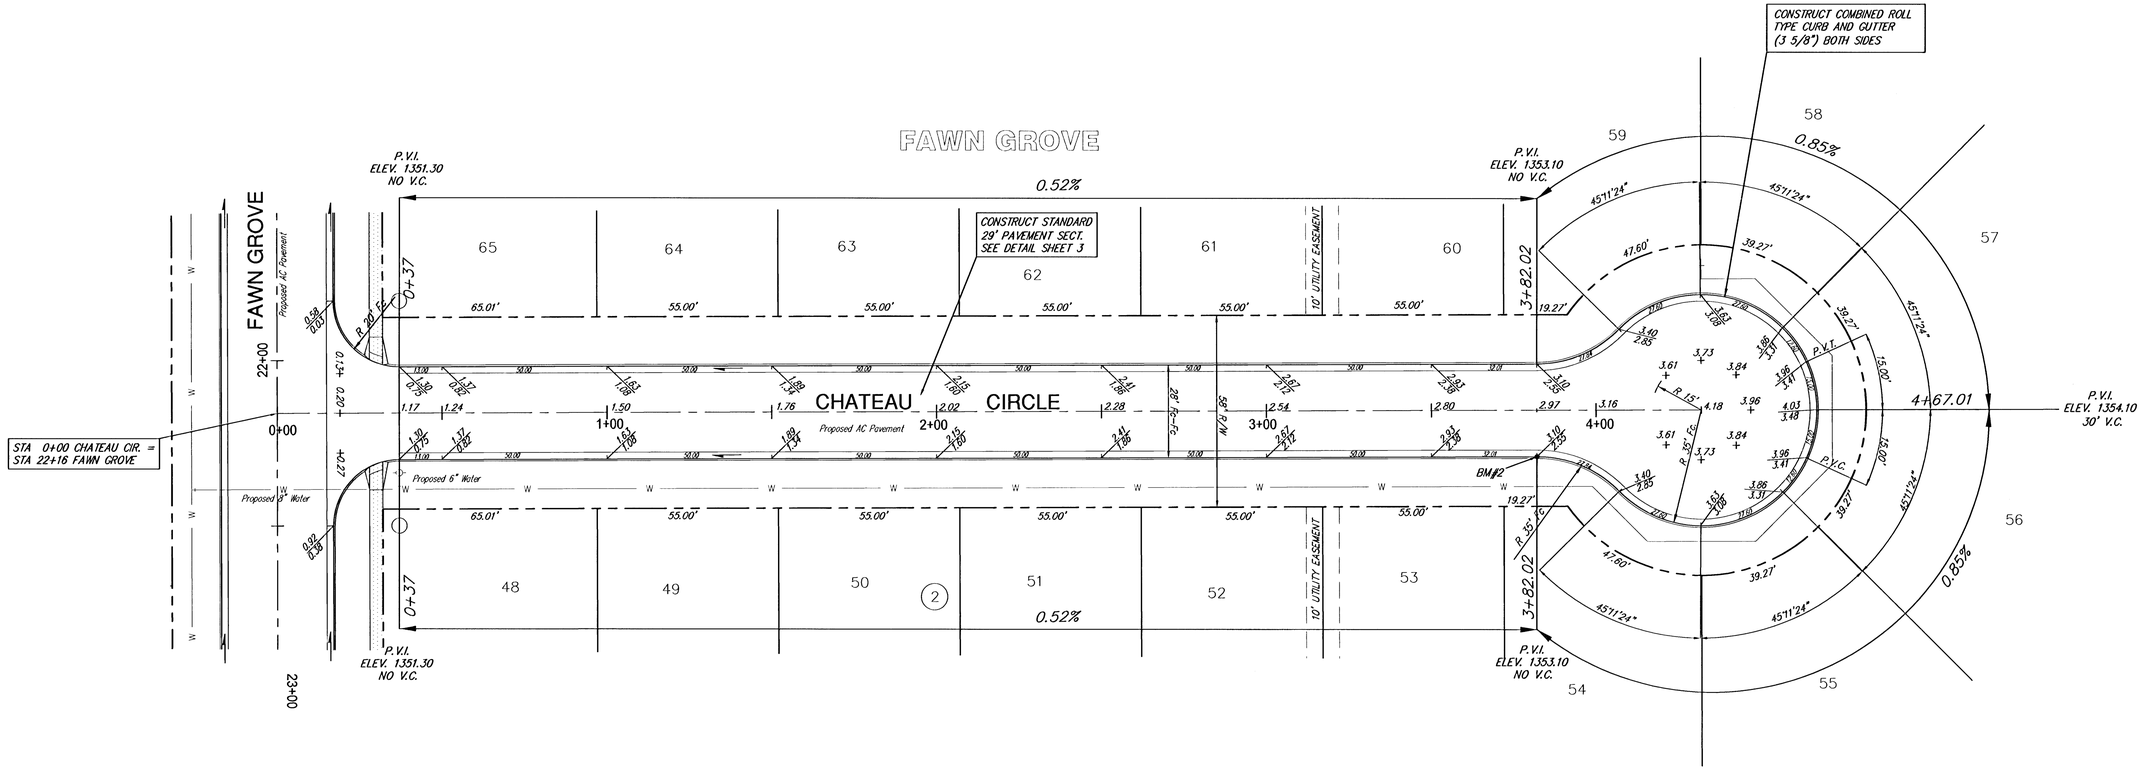

FAWN GROVE AT SUNSET LAKES
Chateau Circle
WICHITA, KANSAS

Ruggles & Bohm, P.A.
Engineering, Surveying, Land Planning
924 North Main
Wichita, Kansas 67203
www.rbkansas.com
(316) 264-8008
(316) 264-4621 fax
E-mail: info@rbkansas.com

DESIGN	EG
DRAWN	RLS
REVIEW	
UTILITY	
DATE	Oct. 17, 2005
R/B JOB	2286
SHEET	8 OF 32
DRAWING FILE	paving [CHATEAU CIR.]
PROJECT NUMBER	472-84285