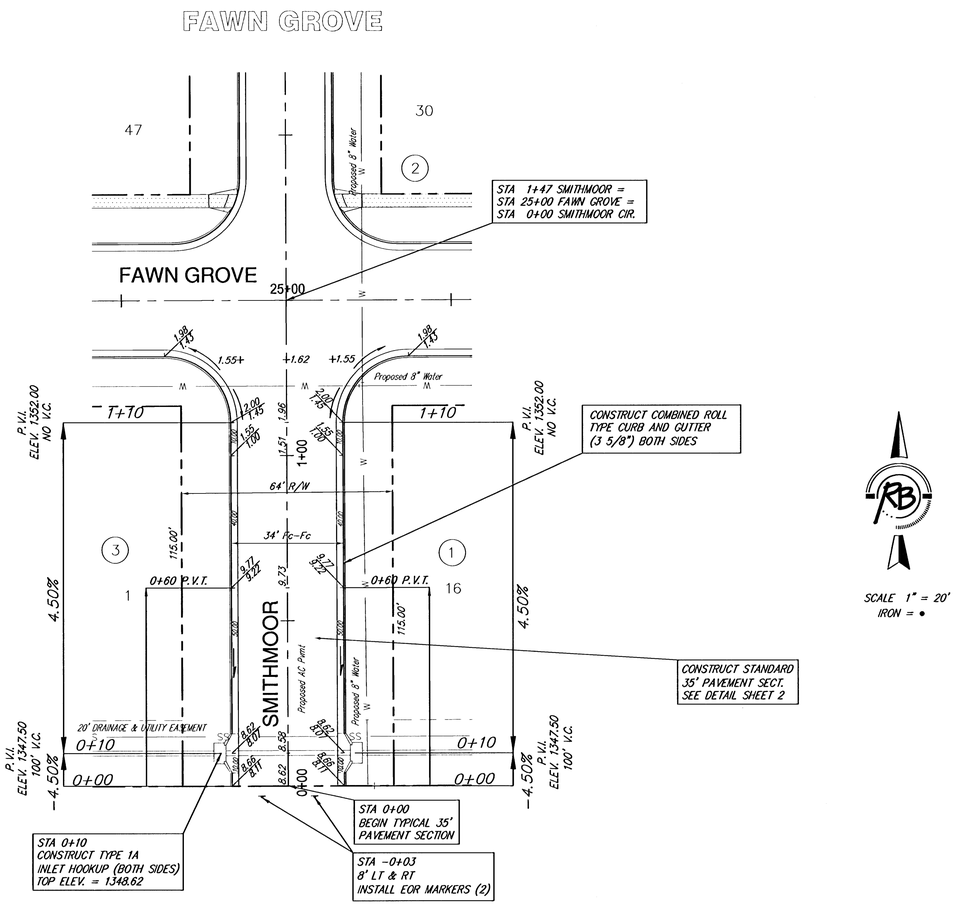


SCALE 1" = 20'
IRON = •

FAWN GROVE AT SUNSET LAKES
Smithmoor
WICHITA, KANSAS

Ruggles & Bohm, P.A.
Engineering, Surveying, Land Planning
924 North Main
Wichita, Kansas 67203
www.rbkansas.com
(316) 264-8008
(316) 264-4621 fax
E-mail: info@rbkansas.com

DESIGN	EG
DRAWN	RLS
REVIEW	
UTILITY	
DATE	Oct. 17, 2005
DRAWING FILE	paving {SMITHMOOR}
PROJECT NUMBER	472-84285
RB JOB	2708E
SHEET	10 OF 32