


## EXPANSION JOINT

NOTE: Extra Thickness to be Subsidiary to Price of Square Yards Pavement

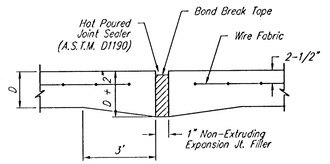


## KEYWAY DETAIL




## WHEELCHAIR RAMP DETAIL

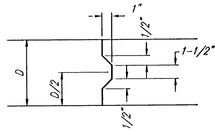


## CONTRACTION JOINT DETAIL (C.J.)

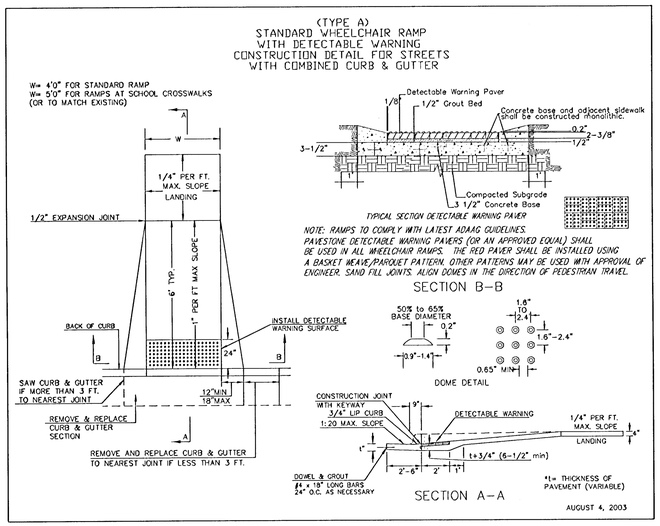


## LONGITUDINAL JOINT DETAIL (L.J.)

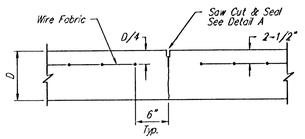


## OPTIONAL LONGITUDINAL JOINT DETAIL (L.J.) (CONSTRUCTION JOINT)

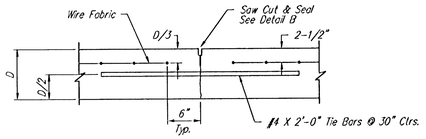


## OPTIONAL CONTRACTION JOINT (CONSTRUCTION JOINT)

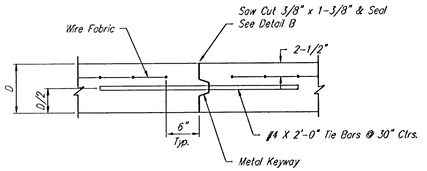


## WING REINFORCING DETAIL

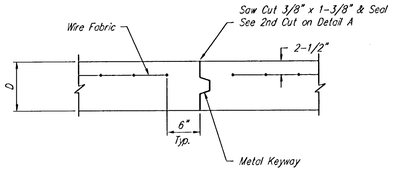


## SAW JOINT DETAIL "A"

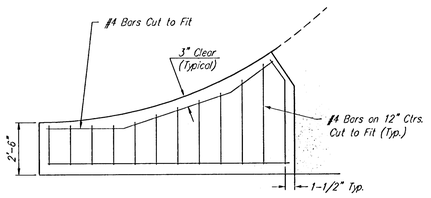


## SAW JOINT DETAIL "B"




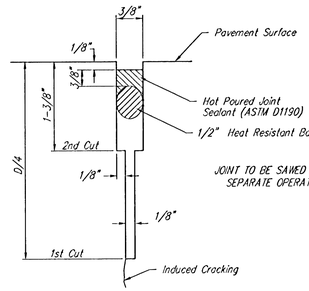


NOTE: 6" X 12" W4XW4 Wire Fabric Reinforcing Shall Be Placed So That The Wires With The 6" Spacing Will Run Parallel With The Longitudinal Joints.

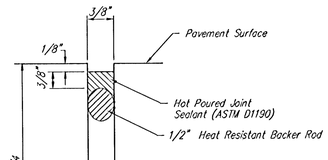Baughman

# VALLEY GUTTER DETAILS

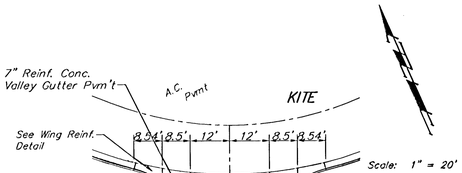
Baughman Company, P.A. 315 Ella St. Wichita, KS 67211 P 316.262.7271 F 316.262.0149
ENGINEERING | SURVEYING | PLANNING | LANDSCAPE ARCHITECTURE

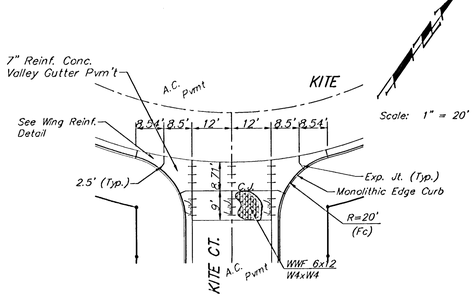
| PROJECT NUMBER | DESIGN | DRAWN |
|---|---|---|
| 472-84264 | STAFF | STAFF |
| REVISIONS: | APPROVED | DATE 01/06 |
| | SCALE NONE | |
| | SHEET 5 OF 44 | |

FalconFalls2ndVPhVgdetail 05-10-E376