
BENCHMARKS:
BM #1: "□" CL face of catch basin, west side of Lot 4, Block 5, Falcon Falls Addition.
Elev. = 1352.47 MSL

BM #2: "□" south end of the south curb return at Kite and Peregrine, Falcon Falls Addition.
Elev. = 1359.85 MSL

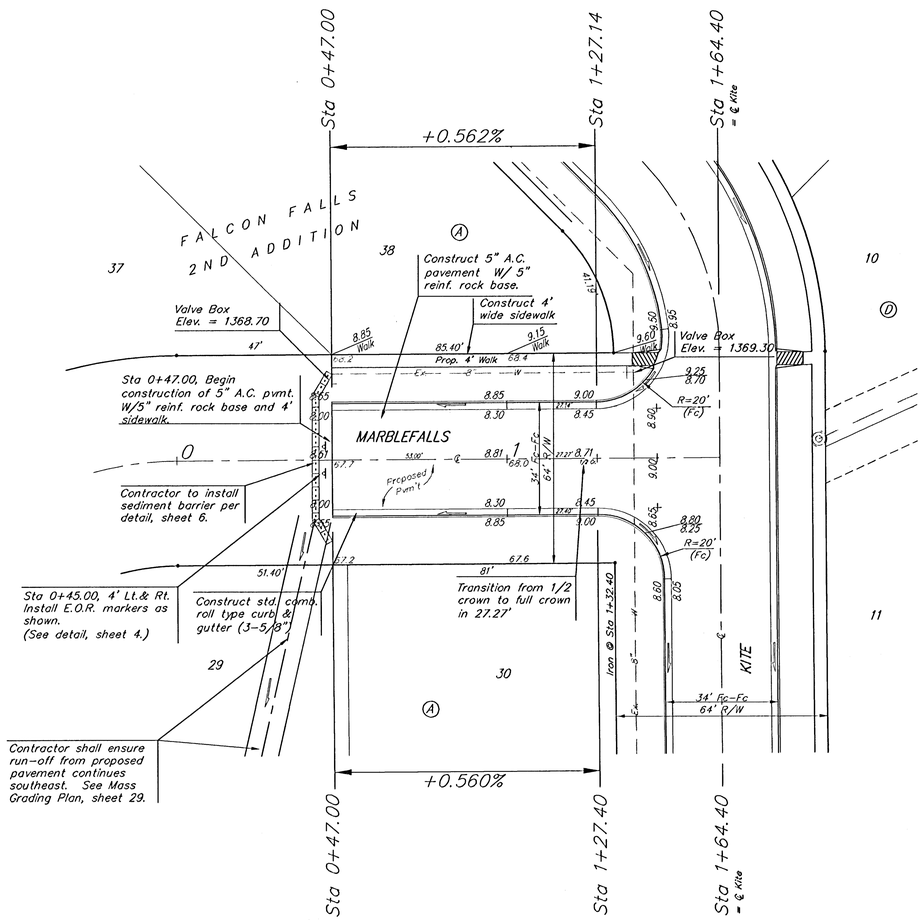

Scale: 1" = 20'
• = Iron



NOTE: ROLL TYPE CURB & GUTTER TO BE CONSTRUCTED ON THE PAVEMENT SHOWN ON THIS SHEET. TOP OF CURB ELEVATIONS ARE GIVEN FOR FULL HEIGHT CURB.

Baughman

FALCON FALLS 2ND ADD. - PH. I
MARBLEFALLS
STA 0+47.00 TO STA 1+64.40

Baughman Company, P.A. 315 Ella St. Wichita, KS 67211 P 316.262.7771 F 316.262.6149
ENGINEERING | SURVEYING | PLANNING | LANDSCAPE ARCHITECTURE

PROJECT NUMBER 472-84264
REVISIONS:
DESIGN TJW | DRAWN TMS
APPROVED AEG | DATE 01/06
SCALE Noted
SHEET **10** OF **44**

FalconFalls2nd\Ph1\Sts | 05-10-E376