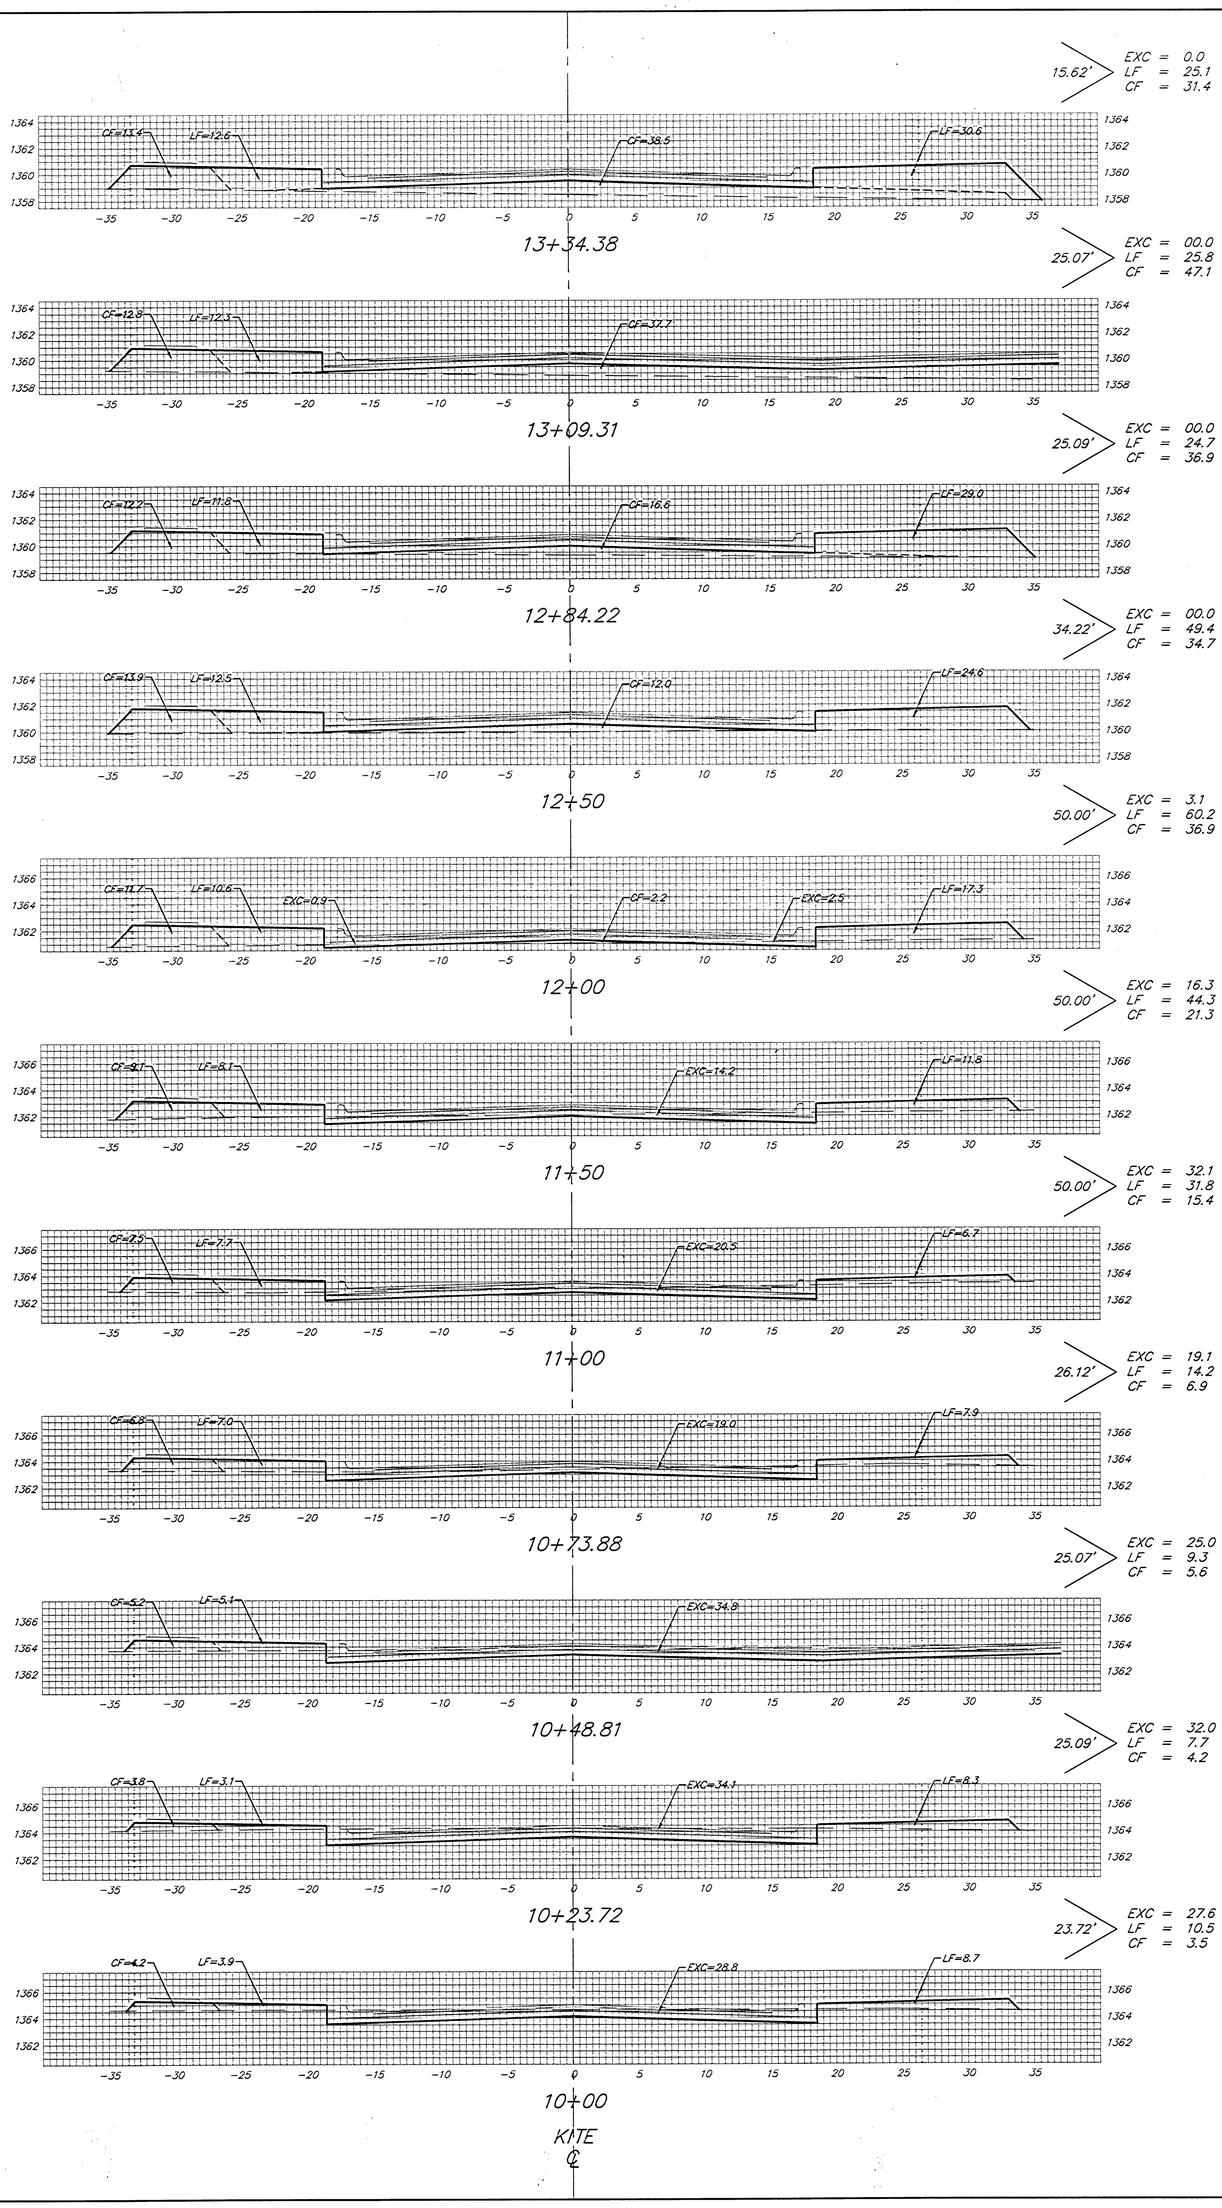


Sheet Totals:

Excavation = *155.2 C.Y.*

Loose Fill = *303.0 C.Y.*

Compacted Fill = *243.9 C.Y.*

Baughman

Baughman Company, P.A. 315 Elm St. Wichita, KS 67211 P 316.263.2221 F 316.263.0149
ENGINEERING | SURVEYING | PLANNING | LANDSCAPE ARCHITECTURE

FROST-MILLER
3817 NW Expressway
Suite 1000
Oklahoma City, OK 73112
405.840.4484

05-10837.6

Filename: Fields-DWG.dwg