


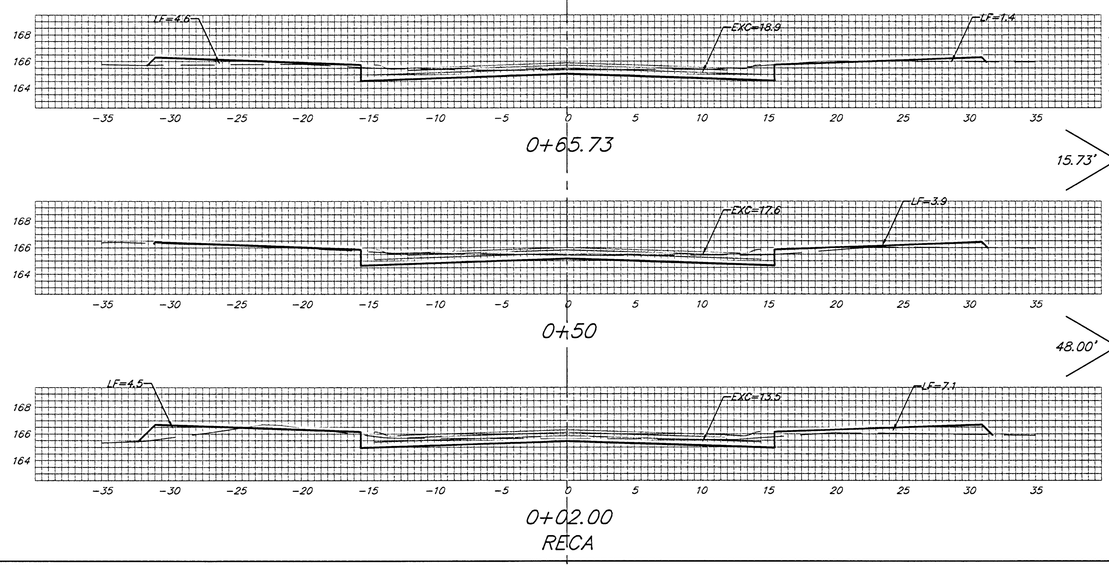


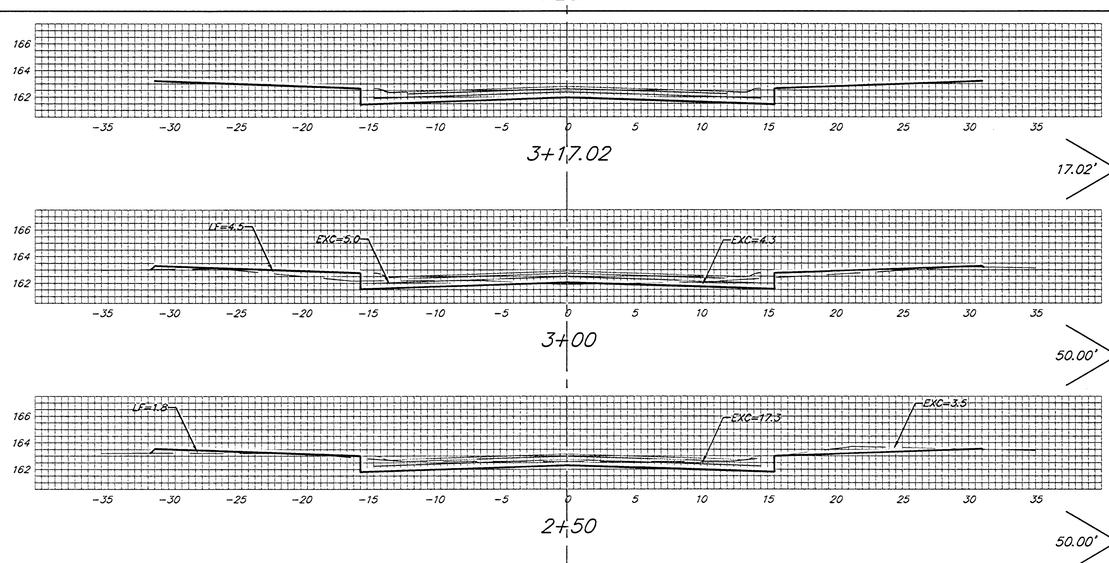

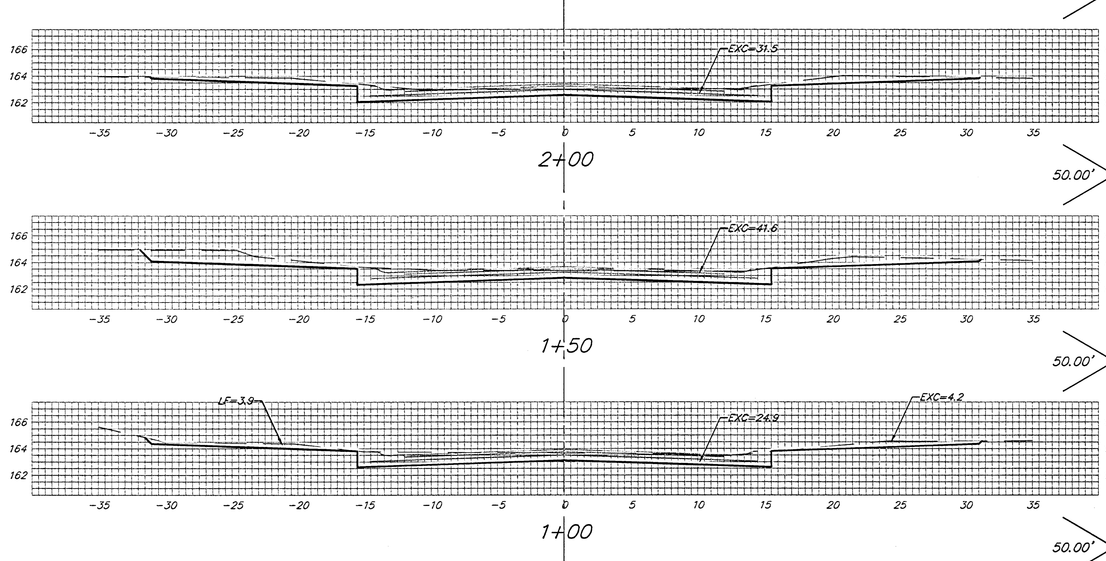

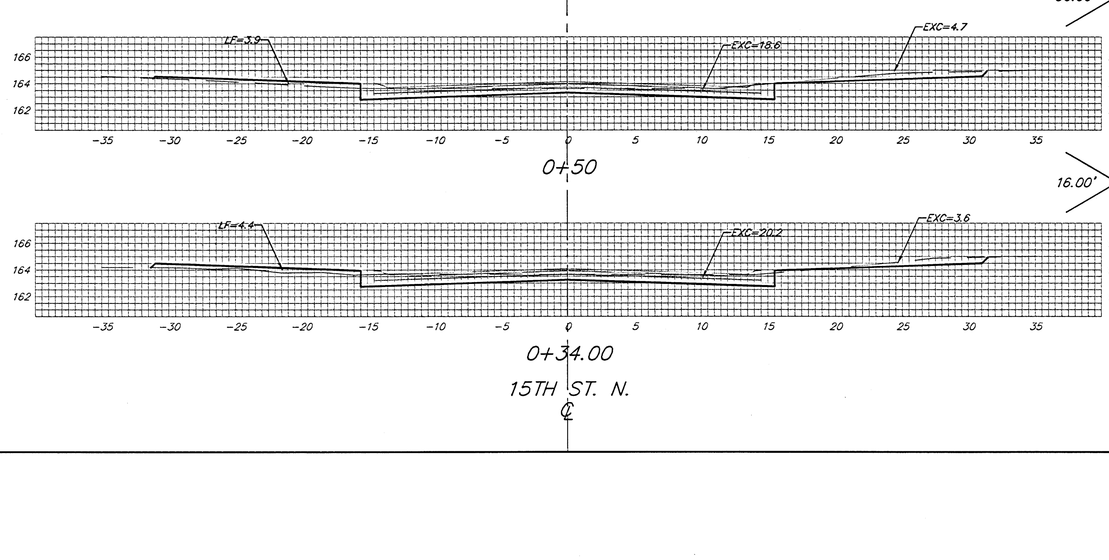

Sheet Totals:

Excavation	=	*312.8 C.Y.*
Loose Fill	=	*38.9 C.Y.*
Compacted Fill	=	*0.0 C.Y.*

Baughman

Baughman Company, P.A. 1115 S. Main St. #101 P 218.521.1121 F 218.521.1149
ENGINEERING | SURVEYING | PLANNING | LANDSCAPE ARCHITECTURE

PROJECT NUMBER
47243936

SHEET
16 OF 17

05068.E273

EagleCounty\Civil\Plan\05353