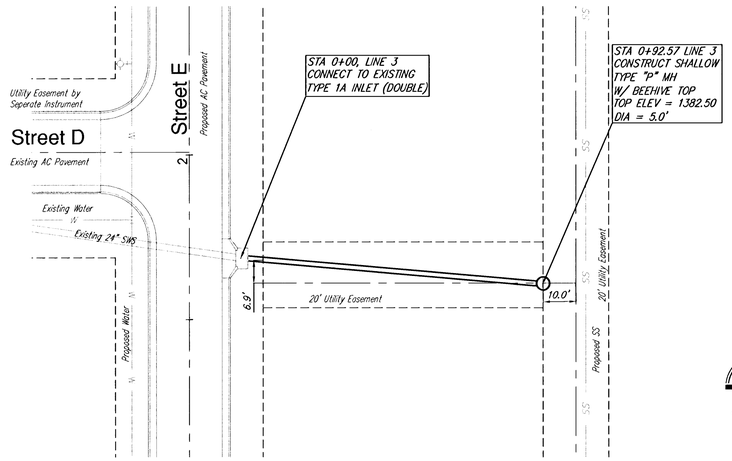

SCALE 1" = 20'
IRON = •

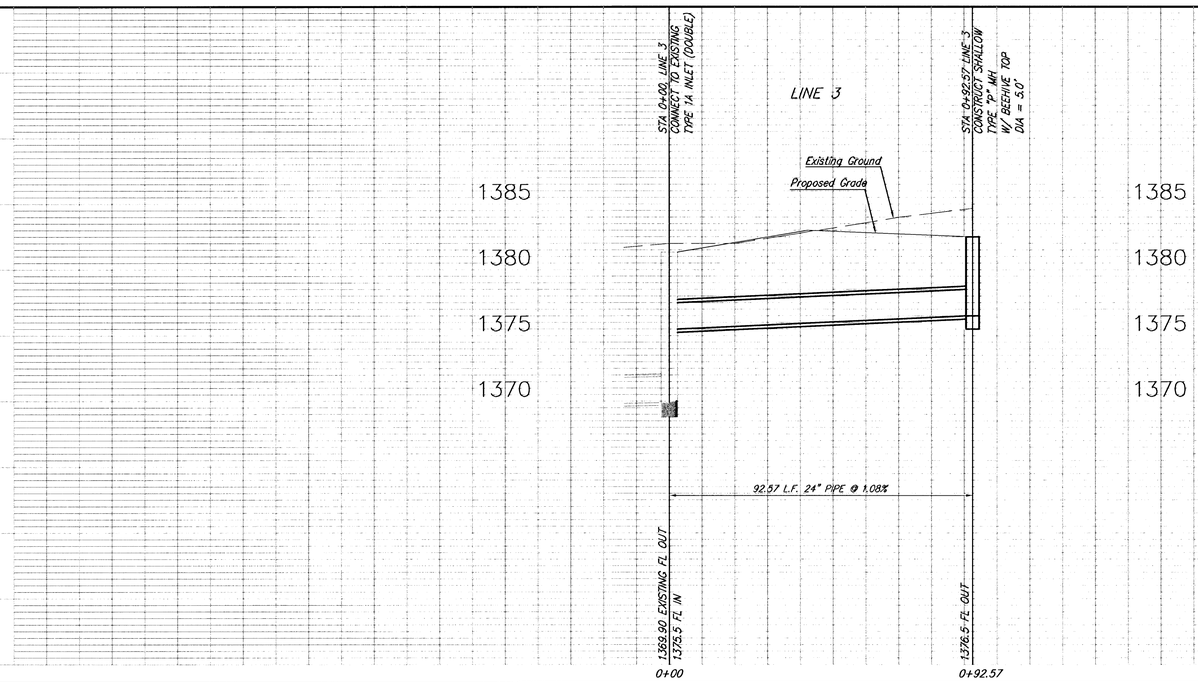

DESIGN	E.JG
DRAWN	E.JG
REVISED	
UTILITY	
DATE	Sept. 14, 2005
REVIEW	
PROJECT NUMBER	-
DRAWING FILE	Storm Sewer (SWS LINE 3)

MAPLE SHADE ADDITION
STORM SEWER
WICHITA, KANSAS

Ruggles & Bohm, P.A.
Engineering, Surveying, Land Planning
924 North Main
Wichita, Kansas 67203
www.rbkansas.com
(316) 264-6008
(316) 264-4621 fax
E-mail: info@rbkansas.com

RB JOB 2401E

SHEET 6 OF 10