



DEETER #2433 GRATE


NOTE: Grates shall be imprinted on the top surface with "CITY OF WICHITA" using letters at least 1" in height. Other marking methods may be approved by the engineer.


24" x 24" Frame and Grate Detail

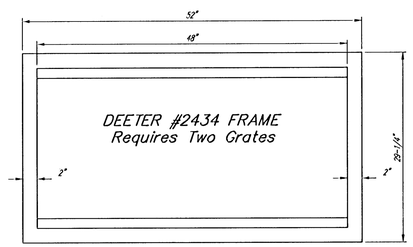


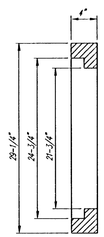

Double 24" x 24" Frame Detail

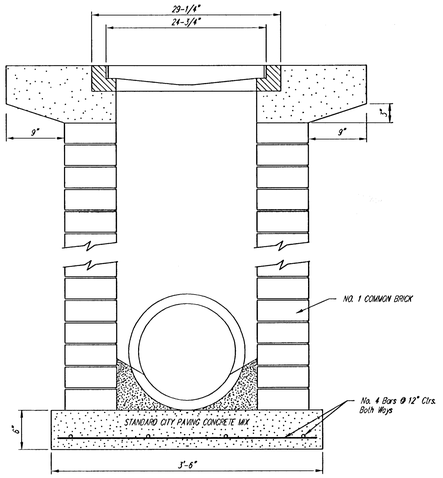

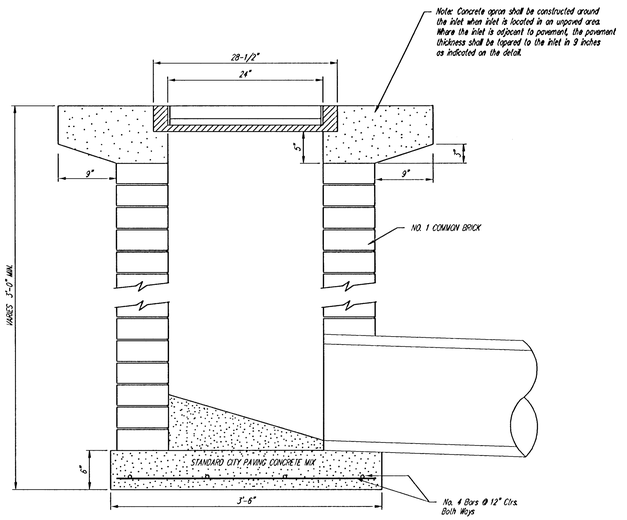

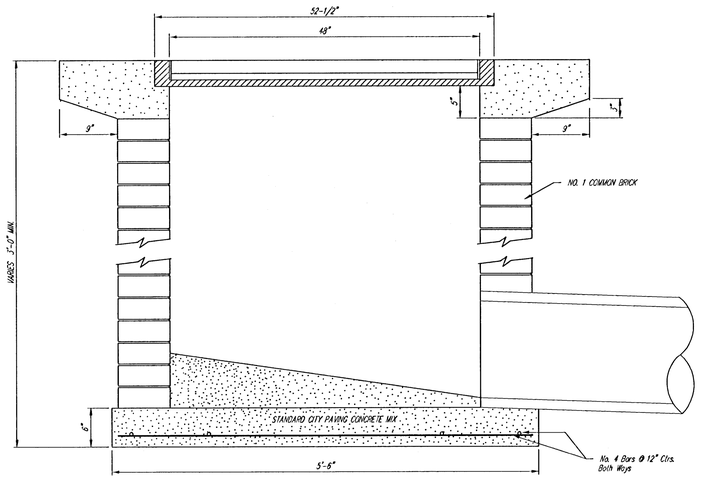

City of Wichita Standard

Drop Inlet Detail

Baughman Company, P.A. 315 E. Douglas St. Wichita, KS 67211 P 316.263.7271 F 316.262.0749
ENGINEERING | SURVEYING | PLANNING | LANDSCAPE ARCHITECTURE

PROJECT NUMBER	DESIGN C.O.W.	DRAWN STAFF
REVISIONS	APPROVED	DATE
	SCALE NONE	
	SHEET 10 OF 17	

Copper Gate North\Phase I\DropInt2