SANITARY SEWER RISER TABLE							FOR INFORMATION ONLY	
		LOCATION					APPROXIMATE LENGTH	
NUMBER	TYPE	LOT NO.	BLOCK NO.	LINE NO.	STATION	DIRECTION	VERTICAL (FT)	HORIZONTAL (FT)
15	4" TEE	14	B	3	10+40	RT	14	9
16	4" TEE	15	B	3	11+34	RT	14	9
17	4" TEE	16	B	3	12+23	RT	14	9

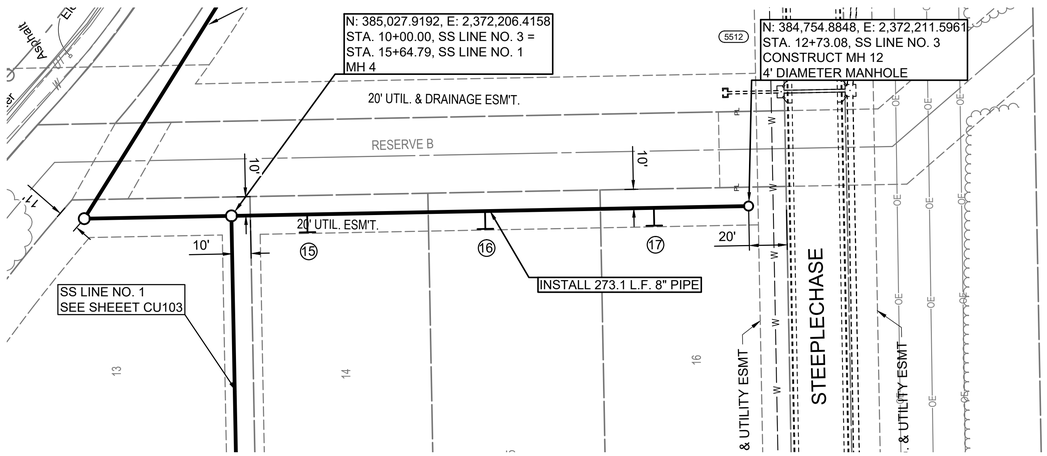

SS LINE NO. 3

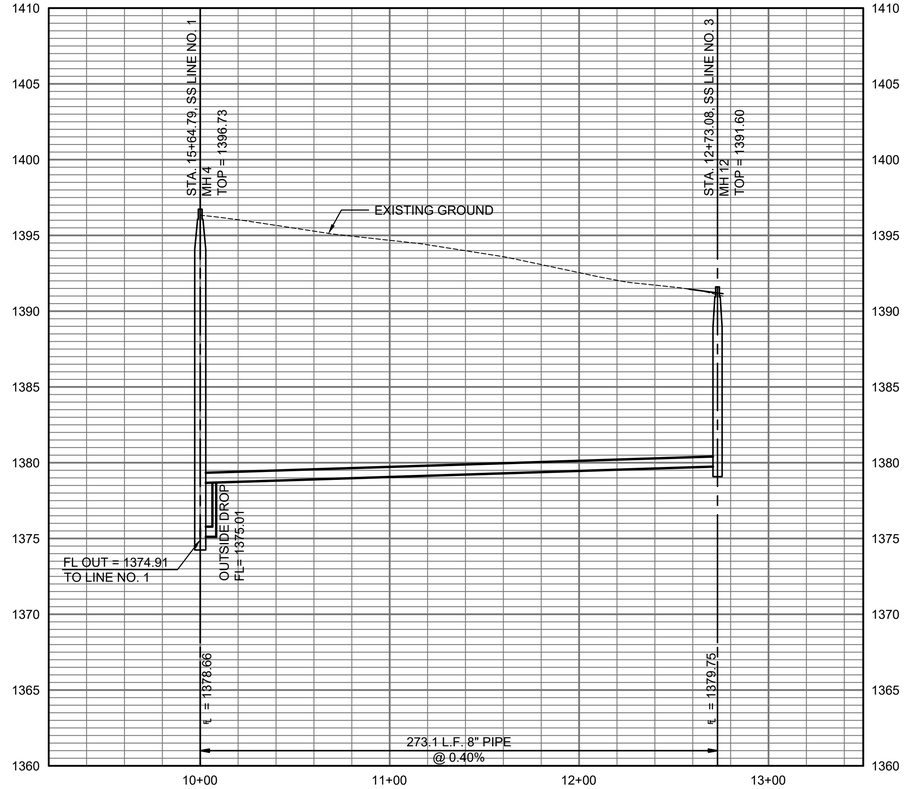

PLAN: LAT. & LONG. 0 20' 40' 80'

PROFILE: HORIZ. SAME AS ABOVE

VERT:

LEGEND

5500 - SEE SHEET NO. CU101 FOR SANITARY SEWER COORDINATES (TYP.)

1 = DENOTES SEWER SERVICE. SEE THIS SHEET FOR SEWER SERVICE SCHEDULE AND SHEET NO. CU503 FOR DETAILS.

PEC
PROFESSIONAL ENGINEERING CONSULTANTS
303 SOUTH TOPEKA
WICHITA, KS 67202
316-262-2691 www.pec1.com

CITY OF WICHITA

TREVOR KAUFMAN LICENSED 26008 09/09/2022 KANSAS PROFESSIONAL ENGINEER

SANITARY SEWER IMPROVEMENTS
TO SERVE
THE VILLAS AT
OAK CREEK 3RD ADDITION

GARY JANZEN, P.E. - CITY ENGINEER
CITY OF WICHITA ENGINEERING PROJECT NO.
468-2022-021574

JOB NO.	210524-002-0042
DATE	AUGUST 2022
PM	TBK
DESIGNED BY	SNW
DRAWN BY	DMS
CHECKED BY	TBK

SANITARY SEWER LINE NO. 3

CU105
8 OF 20

SAVED 9/9/2022 3:34:43 PM BY KURTIS.DEKAT
PLOTTED 9/9/2022 3:40:49 PM BY KURTIS DEKAT
U:\WICHITA-CIVIL\2021\210524\002\PEC\DRAWINGS\210524-002-CU105.DWG