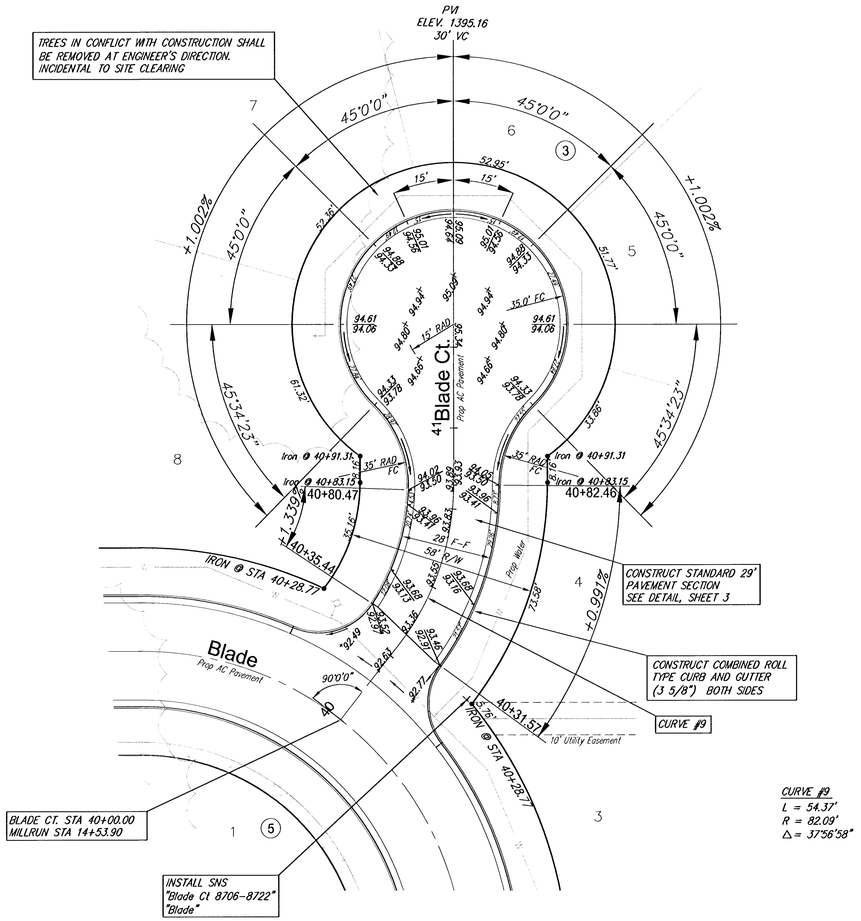

CURVE #9
L = 54.37'
R = 82.09'
Δ = 37°56'58"

NOTE: ROLL TYPE CURB AND GUTTER TO BE CONSTRUCTED ALONG PAVEMENT DEPICTED ON THIS SHEET

SCALE 1" = 20'
IRON = ●

SAWMILL CREEK ADDITION
BLADE COURT
WICHITA, KANSAS

Ruggles & Bohm, P.A.
Engineering, Surveying, Land Planning
924 North Main
Wichita, Kansas 67203
www.rbkansas.com
(316) 264-8008
(316) 264-4621 fax
E-mail: info@rbkansas.com

DESIGN	AML
DRAWN	AML
REVIEW	
UTILITY	
DATE	Jan. 17, 2005
DRAWING FILE	Paving {Blade Ct.}
PROJECT NUMBER	472-84123
REF. JOB	2005E
SHEET	10
OF	38