
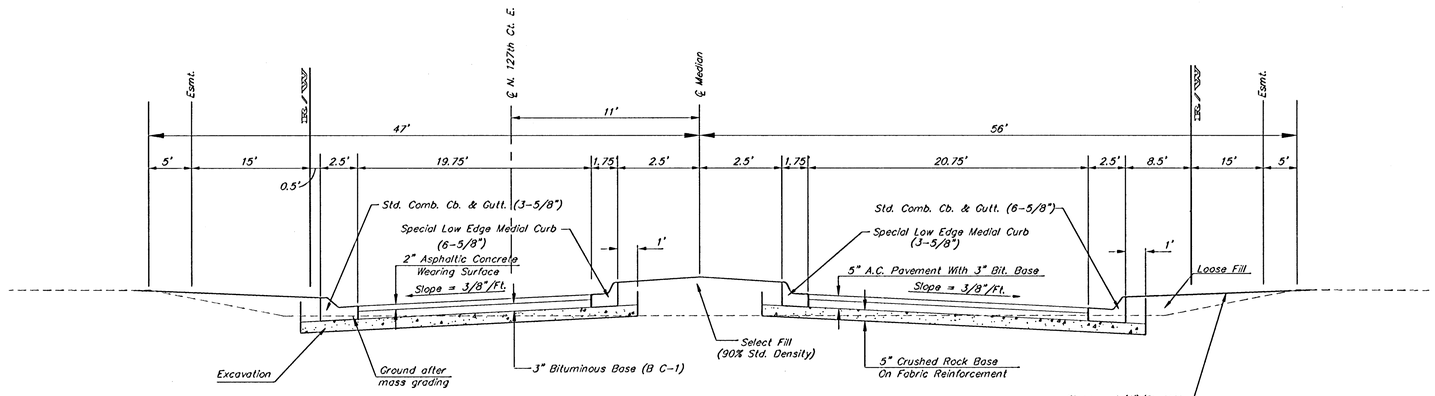


N. 127TH CT. E.

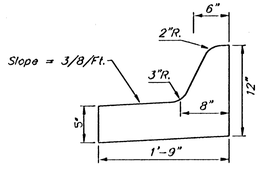

Medial Curb Detail
(Low Edge)
Not to Scale

Note: To be paid as Medial Curb & Gutter (6 5/8")

Baughman

THE FAIRMONT 3RD ADD. - PH. I

ENTRANCE DETAILS

Baughman Company, P.A. 315 Elk St. Wichita, KS 67211 P 316.263.7221 F 316.263.0749
ENGINEERING | SURVEYING | PLANNING | LANDSCAPE ARCHITECTURE

PROJECT NUMBER 472-84136

REVISIONS:

DESIGN STAFF | DRAWN STAFF

APPROVED | DATE 01/05

SCALE NONE

SHEET **4** OF **15**

The Fairmont 3rd/Entrdet 04-04-E871