

H:\CIVIL\96037\002226\DWG\PAV\XSEC\002265X5.DWG

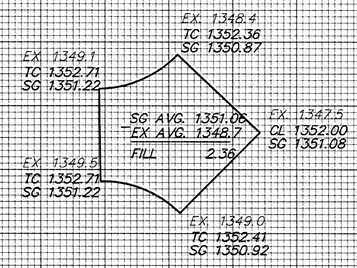


AREA TOTAL =1502.79 S.F.
AVG. DEPTH OF CUT= 0.0
AVG. DEPTH OF FILL = 2.36
VOLUME = (CUT) 0.0 C.Y. (FILL) 131.35 C.Y.

BEDFORD CT S

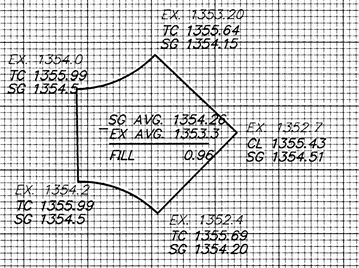


AREA TOTAL = 1502.79 S.F.
AVG. DEPTH OF CUT= 0.0
AVG. DEPTH OF FILL = 0.96
VOLUME = (CUT) 0.0 C.Y. (FILL) 53.4 C.Y.

BEDFORD CT N

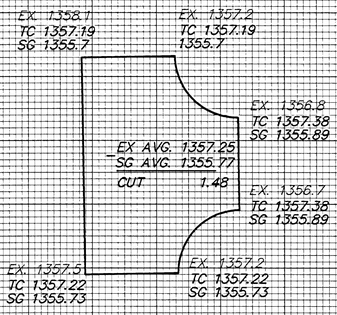


AREA TOTAL =2700.00 S.F.
AVG. DEPTH OF CUT= 1.48
AVG. DEPTH OF FILL = 0.0
VOLUME = (CUT) 148.0 C.Y. (FILL) 0.0 C.Y.

BEDFORD/BEDFORD CT. N

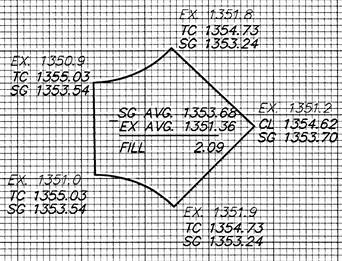

AREA TOTAL = 1502.79 S.F.
AVG. DEPTH OF CUT= 0.0
AVG. DEPTH OF FILL = 2.09
VOLUME = (CUT) 0.0 C.Y. (FILL) 116.32 C.Y.

BEDFORD CIRCLE

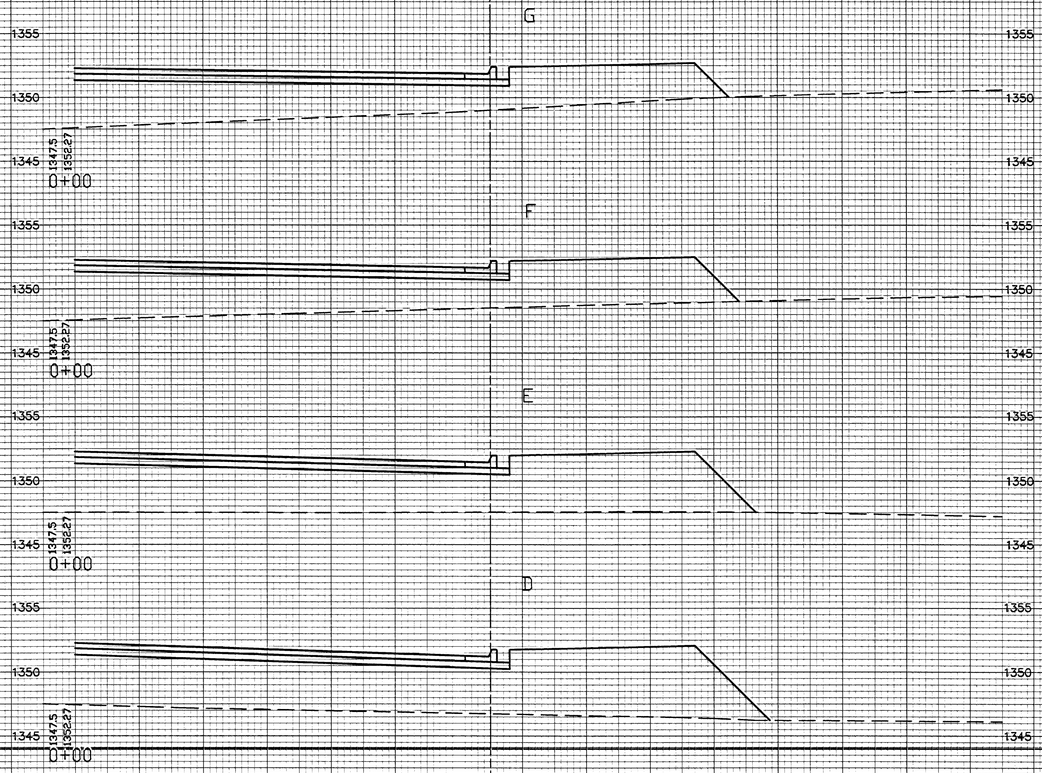

CEDAR VIEW SECOND ADDITION
CROSS SECTIONS
BEDFORD COURT (SOUTH)

22
25

H:\CIVIL\96037\002226\DWG\PAV\XSEC\002265X5.DWG 11/1/2004 11:41:51 AM