
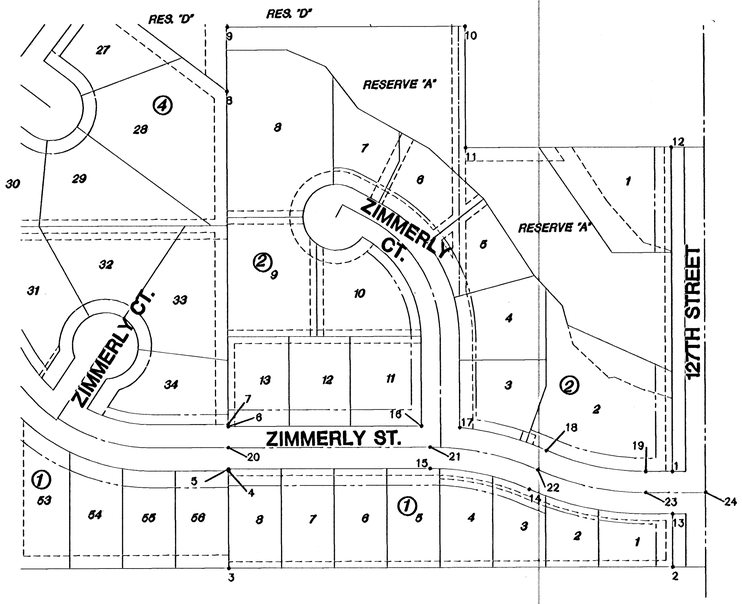


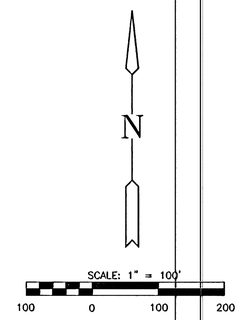

PLAT IRONS			
POINT NO.	NORTHING	EASTING	DESCRIPTION
1	1679385.91	1691583.07	P.I.
2	1679241.94	1691586.94	P.I.
3	1679229.95	1690913.80	P.I.
4	1679378.58	1690911.13	P.I.
5	1679379.58	1690911.08	P.I.
6	1679443.56	1690909.92	P.I.
7	1679446.56	1690909.86	P.I.
8	1679949.40	1690900.73	P.I.
9	1680048.47	1690898.97	P.I.
10	1680052.76	1691259.91	P.I.
11	1679869.95	1691263.23	P.I.
12	1679875.37	1691574.18	P.I.
13	1679321.92	1691584.24	P.I.
14	1679355.59	1691368.88	P.I.
15	1679384.90	1691217.67	P.I.
16	1679448.66	1691202.38	P.I.
17	1679447.32	1691260.41	P.I.
18	1679414.48	1691391.94	P.I.
19	1679385.18	1691542.67	P.I.

STREET CENTERLINE POINTS			
POINT NO.	NORTHING	EASTING	DESCRIPTION
20	1679411.57	1690910.50	
21	1679416.89	1691215.86	P.C.
22	1679385.03	1691379.41	P.R.C.
23	1679353.18	1691543.25	P.T.
24	1679354.82	1691833.65	

MKEC ENGINEERING CONSULTANTS, INC.
411 N. WEBB ROAD
WICHITA, KS. 67206
316 - 684 - 9600

WATER DISTRIBUTION PLANS
WOODLANDS LAKES ESTATES
THIRD & FOURTH ADD.
ZIMMERLY ENTRY PHASE

BUBBLE MAP
SHEET TITLE

472-83719
PROJECT NUMBER

SRS
DESIGN BY

DM
DRAWN BY

SRS
CHECKED BY

ISSUED
AUGUST 2006

REVISED

SHEET NO.
2 of 17

H:\CIVIL\95058\02172\DWG\PAV\ZIMMERLY_ENT\02172BM.DWG

PLOTTED: Tuesday, August 08, 2006 @ 02:04PM

MKEC ENGINEERING CONSULTANTS, INC. ©