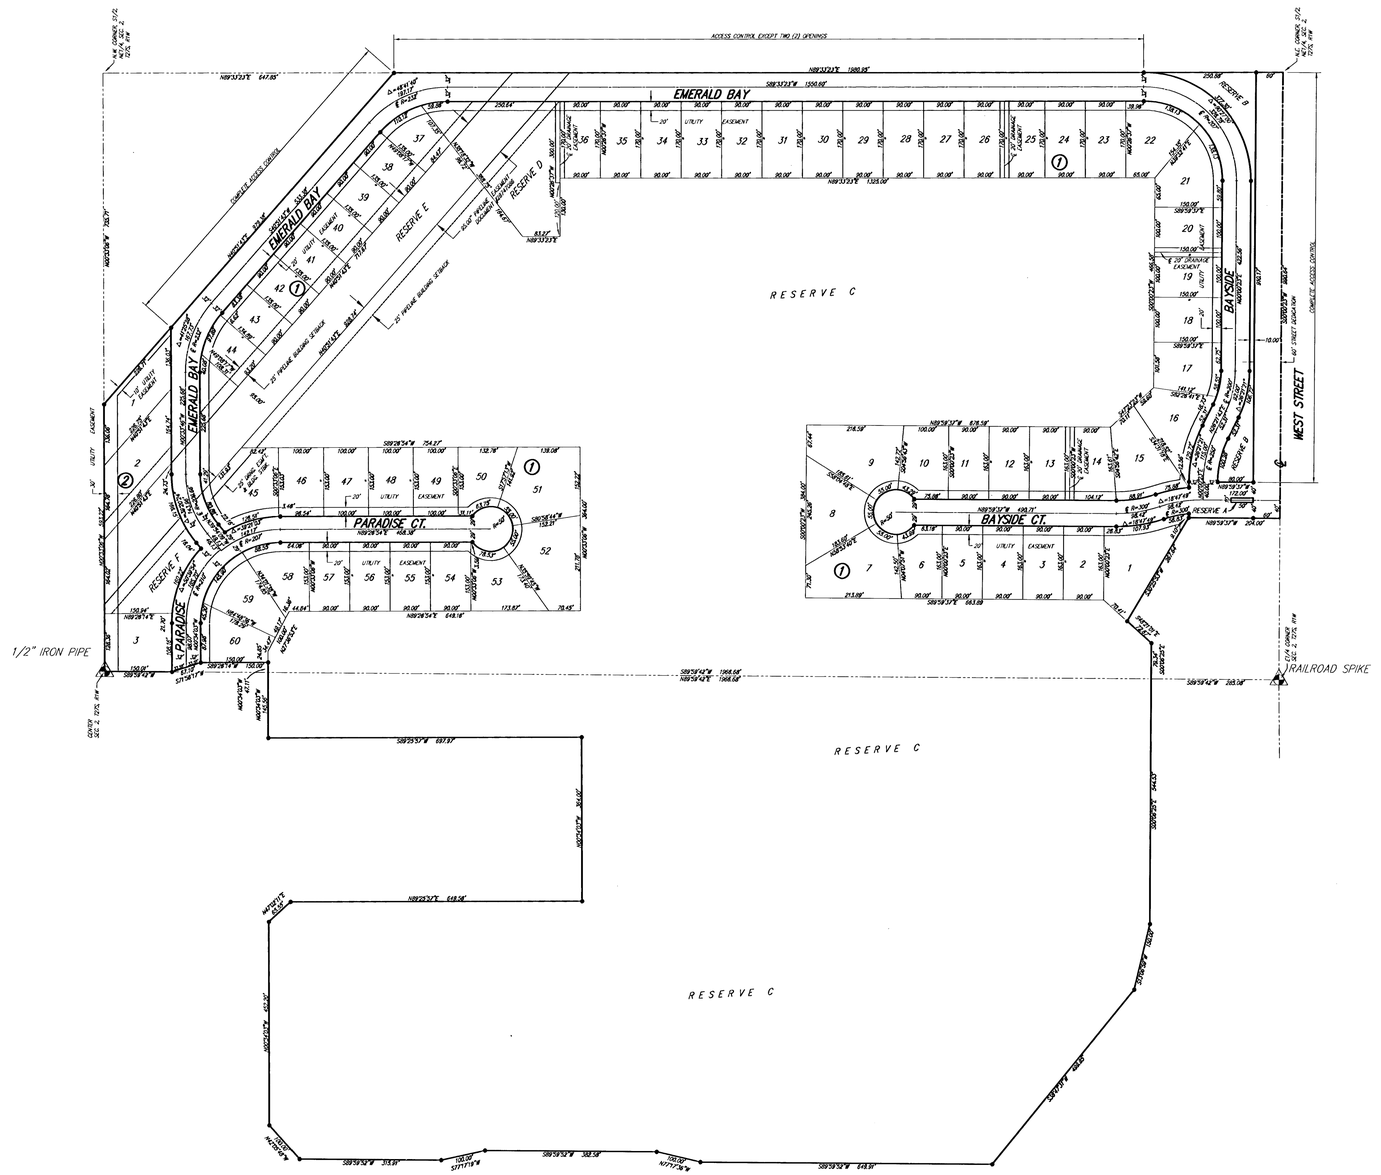


1" = 150'

MINIMUM BUILDING PAD ELEVATION FOR LOWEST OPENING INTO STRUCTURES		
BLOCK	LOT NO.'S	ELEVATION (N.G.V.D.)
1	1 - 60	1357.8

SETBACK LINES PER ZONING REGULATIONS

M = Measured
C = Calculated
(A) = Assumed

SURVEY MARKER LEGEND

○ ——— 1/2" IRON PIPE
⊠ ——— RAILROAD SPIKE
▣ ——— 5"x5" CONCRETE MONUMENT WITH A 5/8" REBAR
● ——— 5/8" REBAR W/RUGGLES & BOHM CAP (SET)

BENCH MARK: CITY OF WICHITA BRASS DISK ON THE NORTHWEST CORNER OF A R.C.B.C., 0.75 MILES EAST OF HOOVER ON 21ST ST. NORTH
ELEV = 1321.62 M.S.L.

BENCH MARK: CITY OF WICHITA BRASS DISK TOP OF HEADWALL OF R.C.B.C. UNDER WEST STREET, NORTH OF 29TH ST. NORTH ON EAST SIDE OF WEST ST.
ELEV = 1321.80 M.S.L.

BENCH MARK: CITY OF WICHITA BRASS DISK AT THE NORTHWEST CORNER OF HOOVER AND 21ST ST. NORTH
ELEV = 1326.47 M.S.L.

BENCH MARK: CITY OF WICHITA BRASS DISK AT THE SOUTHWEST CORNER OF HOOVER AND 29TH ST. NORTH
ELEV = 1330.16 M.S.L.

Sawmill Creek Addition
PLAT
WICHITA, KANSAS

Ruggles & Bohm, P.A.
Engineering, Surveying, Land Planning
924 North Main
Wichita, Kansas 67203
www.rbkansas.com
(316) 264-8008
(316) 264-4621 fax
E-mail: info@rbkansas.com

DESIGN	AML
DRAWN	AML
REVIEW	
UTILITY	
DATE	Jan. 18, 2005
DRAWING FILE	POND {plat}
PROJECT NUMBER	468-84140
R&B JOB	2822E
SHEET	16
OF	16

05-20-10-85