




EXPANSION JOINT


NOTE: Extra Thickness to be Subsidiary to Price of Square Yards Pavement

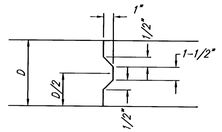



KEYWAY DETAIL

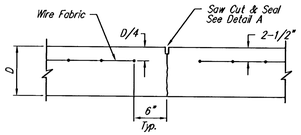



CONTRACTION JOINT DETAIL (C.J.)

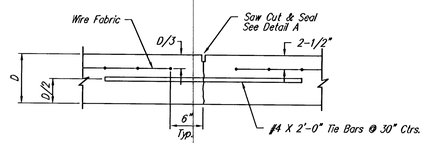


LONGITUDINAL JOINT DETAIL (L.J.)

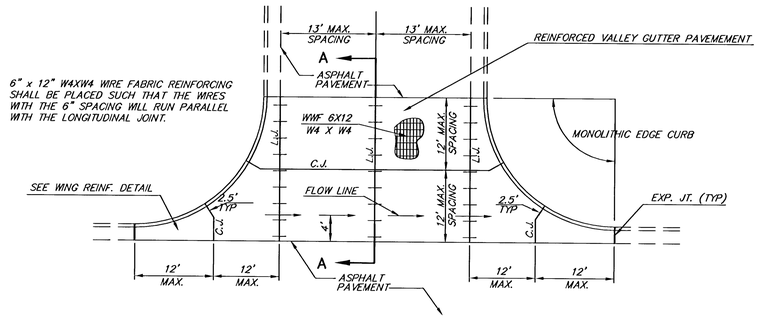



PLAN

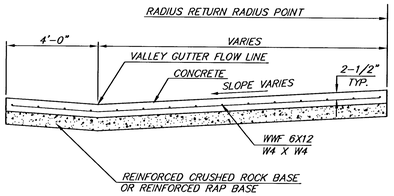



SECTION A-A


REINFORCED VALLEY GUTTER DETAIL

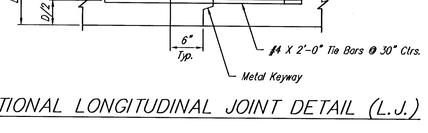



OPTIONAL LONGITUDINAL JOINT DETAIL (L.J.)

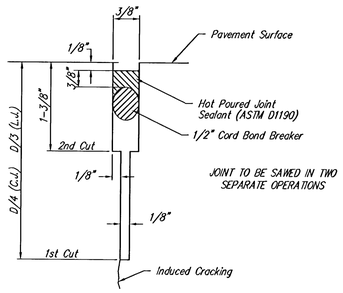


SAW JOINT DETAIL

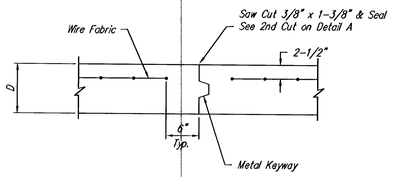


OPTIONAL CONTRACTION JOINT

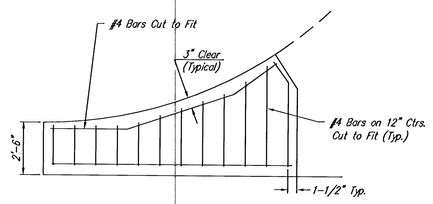


WING REINFORCING DETAIL

H:\DWG\Q2167\DWG\PAV\MAINSGATE\LARD_PHC\Q2167D28.DWG

THE CITY OF WICHITA

CITY ENGINEER'S OFFICE
CITY HALL - SEVENTH FLOOR
455 NORTH MAIN STREET
WICHITA, KANSAS 67202
(316) 268-4501
(316) 268-4114 FAX

**VALLEY GUTTER DETAILS**

JAMES L. ARMOUR, P.E.- CITY ENGINEER

| PROJECT NUMBER | OCA NUMBER |
|---|---|
| 472-84082 | 765960 |
| DATE: JUL 03 | SHEET 4 OF 28 |