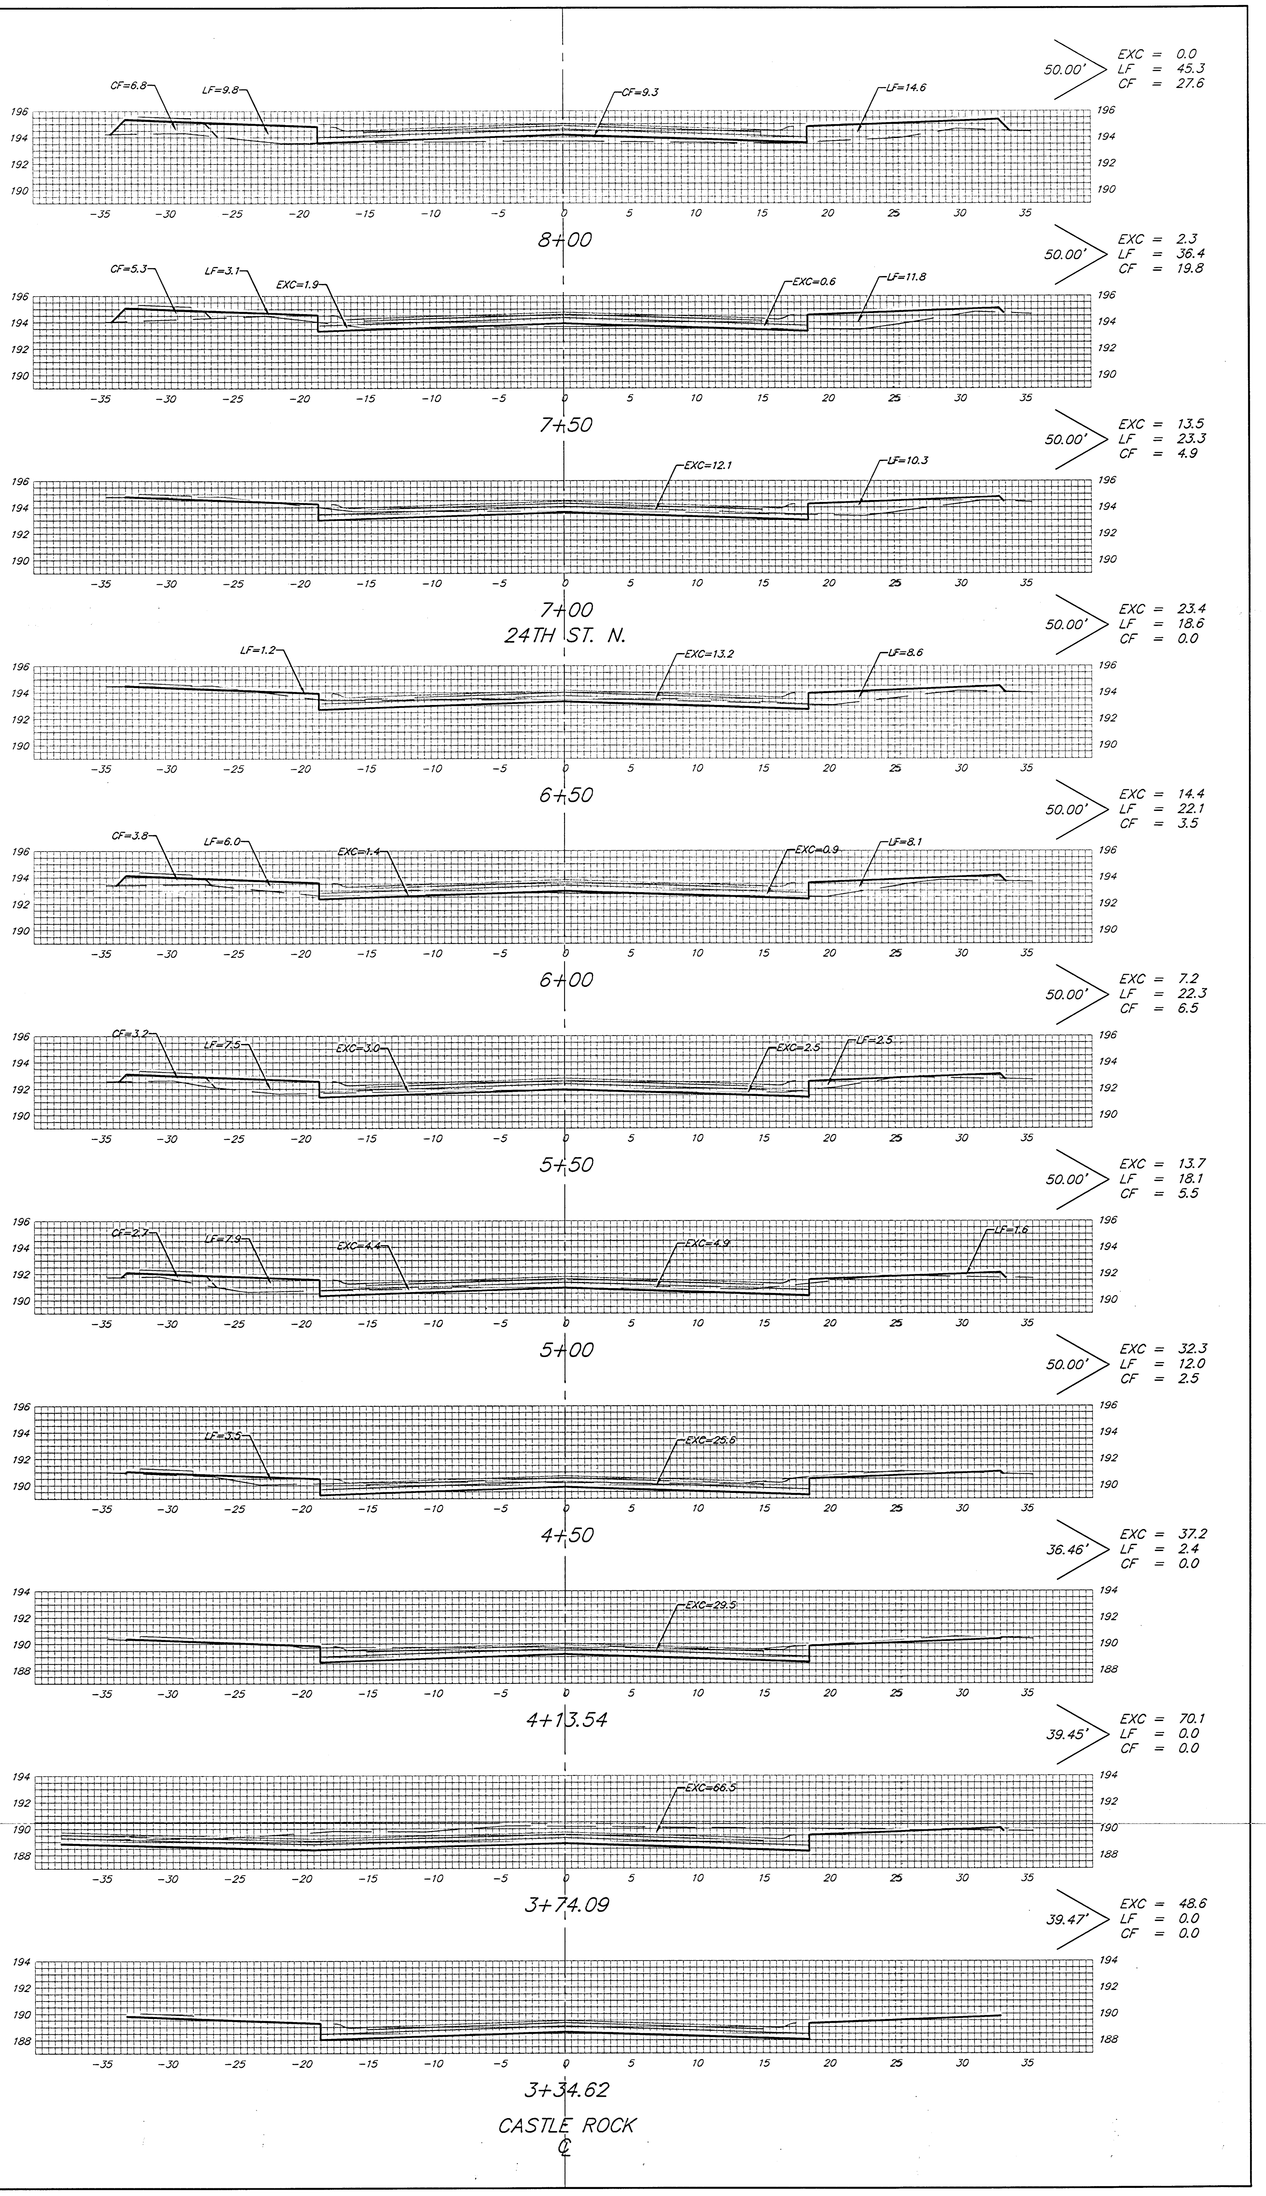


Sheet Totals:

Excavation = 262.7 C.Y.
Loose Fill = 200.5 C.Y.
Compacted Fill = 70.3 C.Y.

Baughman

Baughman Company, P.A. 315 Elm St. Wahoo, NE 68066 P 316.630.2711 F 316.630.6149
ENGINEERING | SURVEYING | PLANNING | LANDSCAPE ARCHITECTURE

PROJECT NUMBER
412-0489

KeoghNotebook\Sheet\DVS31

SHEET
31 OF **39**

05/29/2018