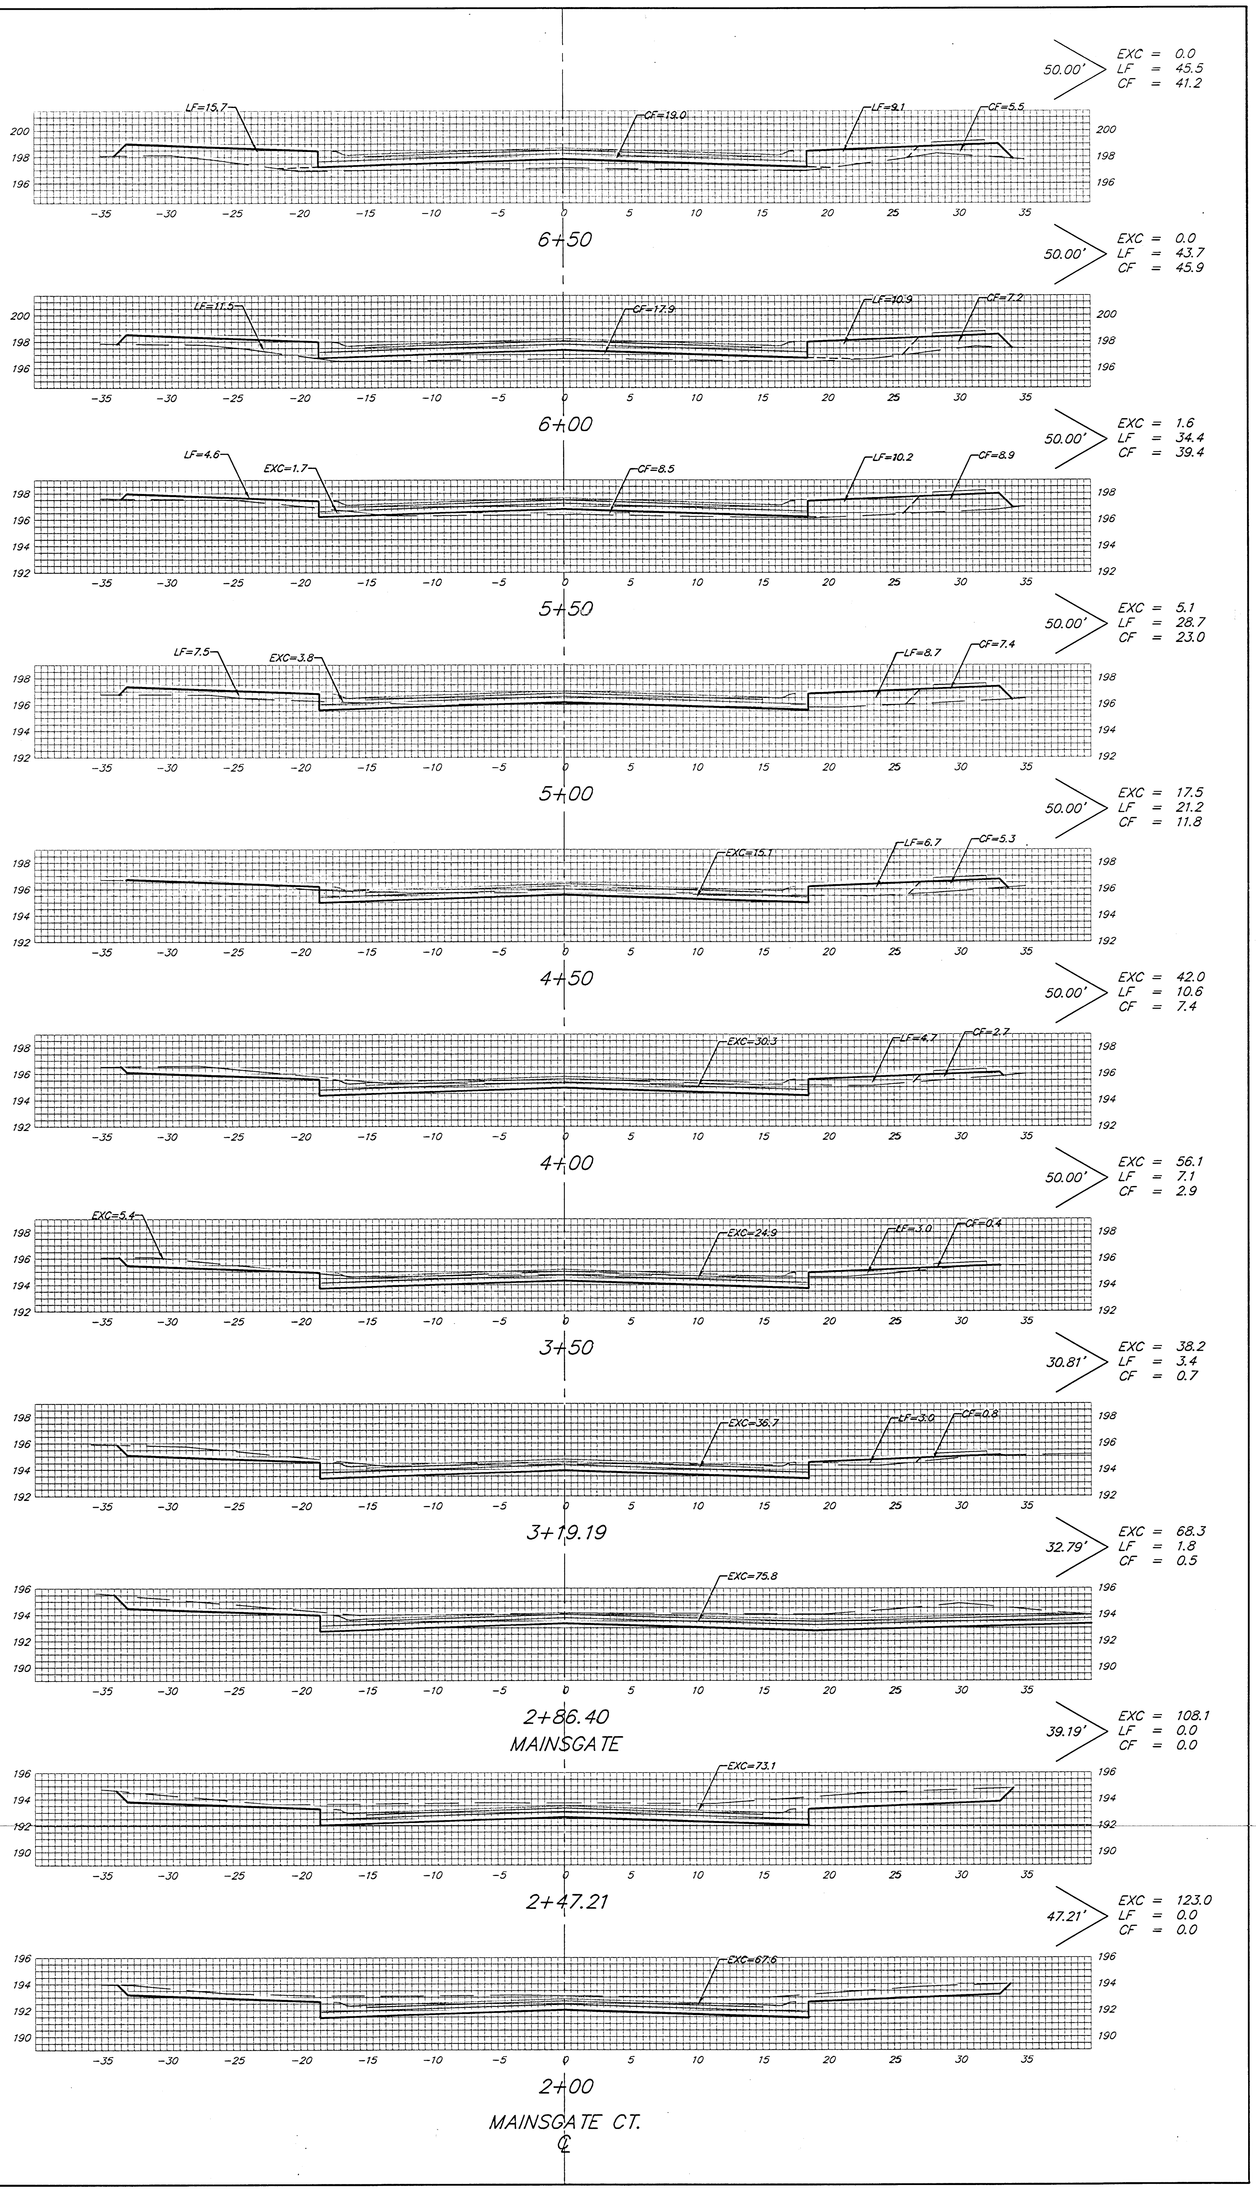


Sheet Totals:

Excavation = 459.9 C.Y.
Loose Fill = 196.4 C.Y.
Compacted Fill = 172.8 C.Y.

Baughman

Baughman Company, P.A. 315 Elm St. Winona, MN 55987 P 1(507)233-2721 F 1(507)233-2749
ENGINEERING | SURVEYING | PLANNING | LANDSCAPE ARCHITECTURE

PROJECT NUMBER
41204.149

SHEET
34 OF **39**

K:\eng\Acad\Xref\Sheet\ID\S34

05/09/2018