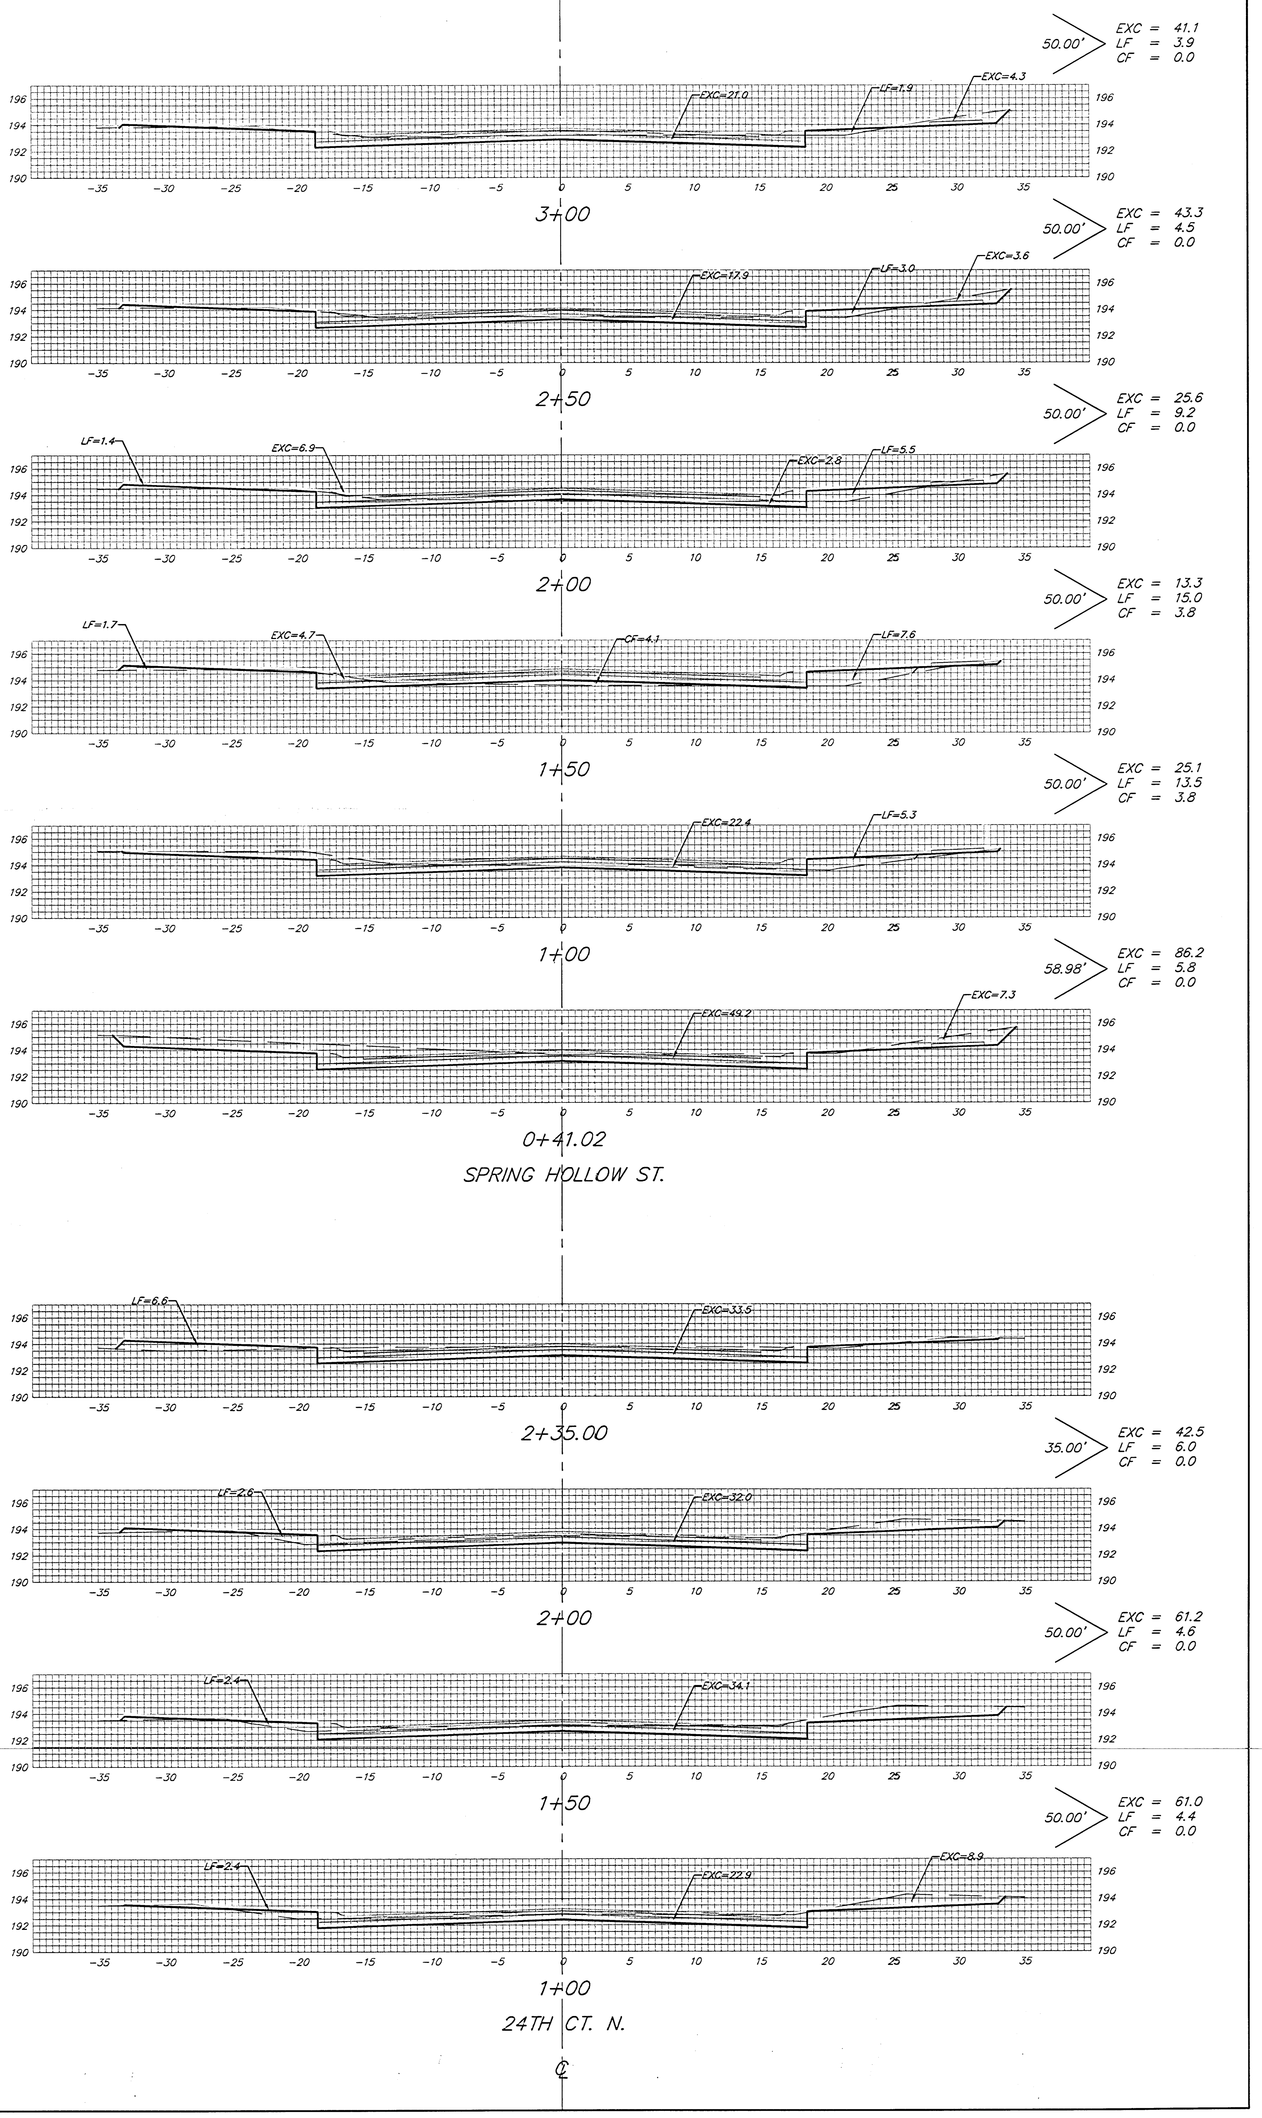


Sheet Totals:

Excavation	=	399.3 C.Y.
Loose Fill	=	66.9 C.Y.
Compacted Fill	=	7.6 C.Y.

Baughman

Baughman Company, P.A. 319 Ellis St. Wichita, KS 67211 P.316.263.2221 F.316.263.6549
ENGINEERING | SURVEYING | PLANNING | LANDSCAPE ARCHITECTURE
FRANK D. BAUGHMAN
#12848/49

KrogSouthchaffPanel10X97

SHEET
37 OF 39

05/09/08