BENCHMARK
119th St. W. & Pawnee
City of Wichita Benchmark Disc.
NE corner of intersection. 40' E and 30' N of centerline. 59.5' N of power pole @ SE corner of intersection. 156.8' NNE of centerline of E concrete headwall on culvert under 119th St. W.
Elev. = 148.68 (City Datum)
Elev. = 1336.08 (N.G.V.D.29)

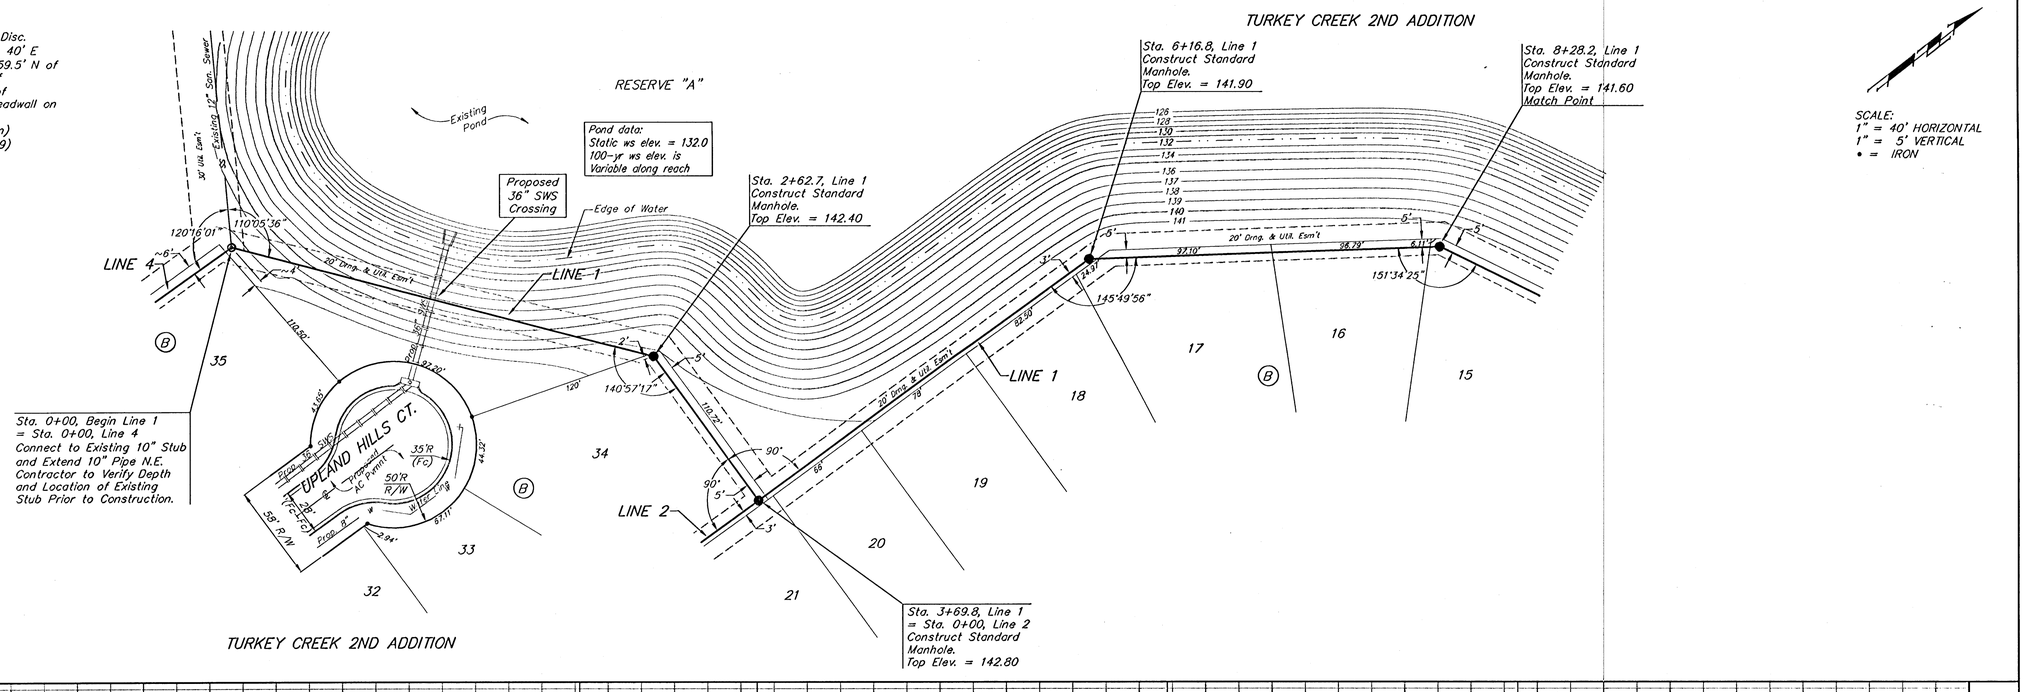

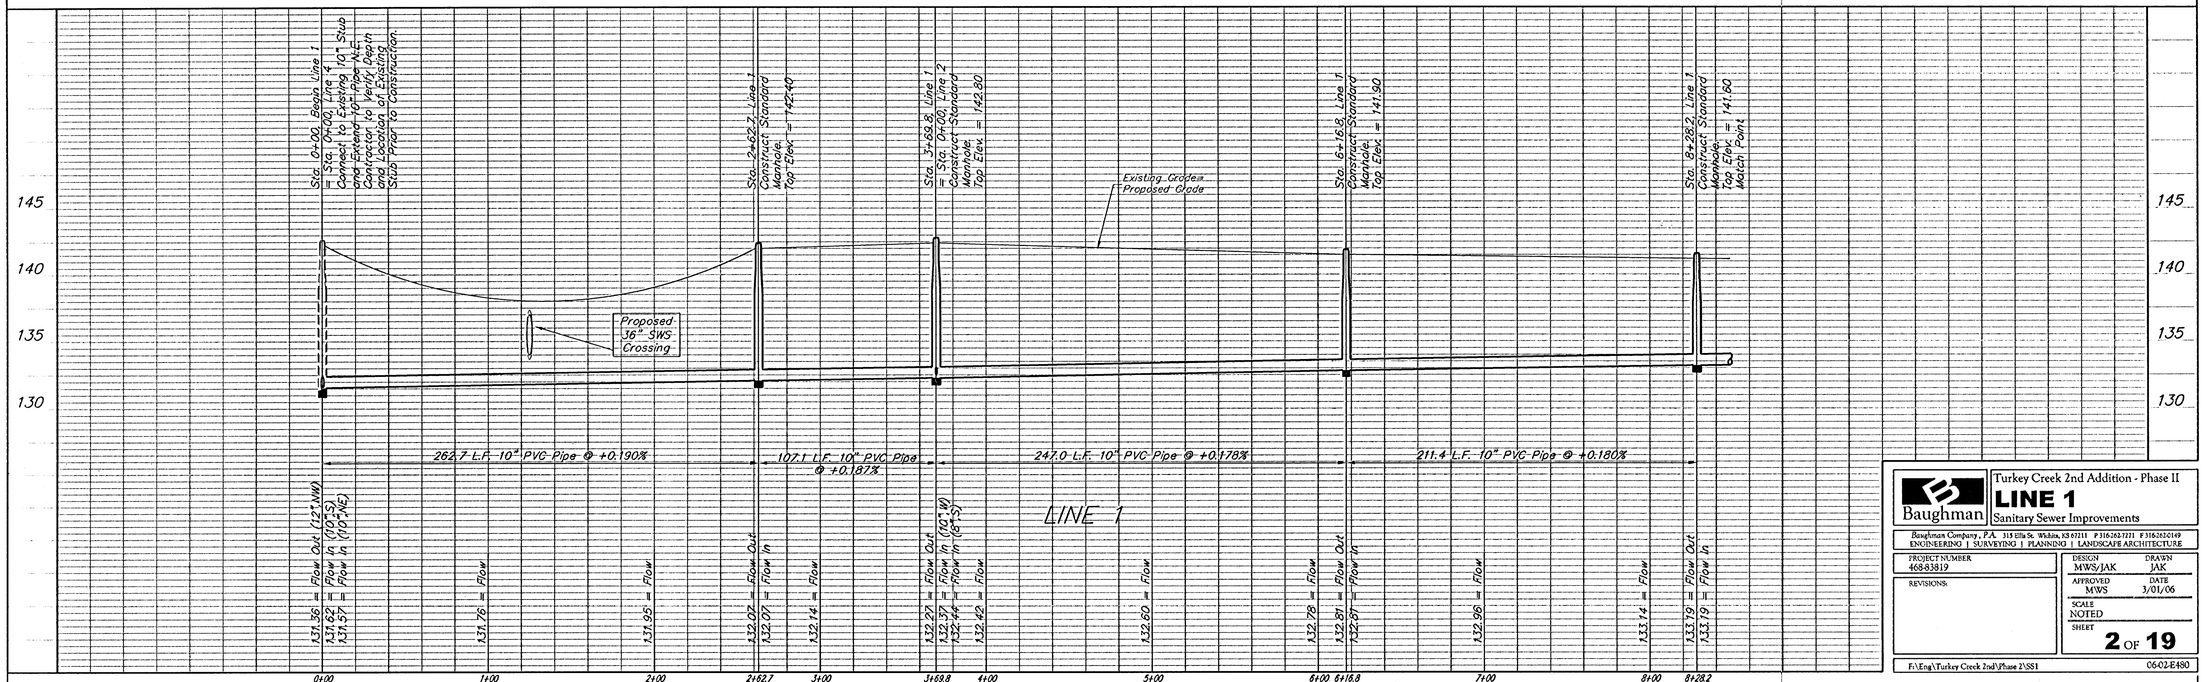

Baughman

Turkey Creek 2nd Addition - Phase II

LINE 1

Sanitary Sewer Improvements

Baughman Company, P.A. 315 Ellis St. Wichita, KS 67211 P 316.263.7271 F 316.263.6149
ENGINEERING | SURVEYING | PLANNING | LANDSCAPE ARCHITECTURE

PROJECT NUMBER 468-83819	DESIGN MWS/JAK · DRAWN JAK
REVISIONS:	APPROVED MWS · DATE 3/01/06
	SCALE NOTED
	SHEET 2 OF 19

F:\Eng\Turkey Creek 2nd\Phase 2\SS1 06-02-E480