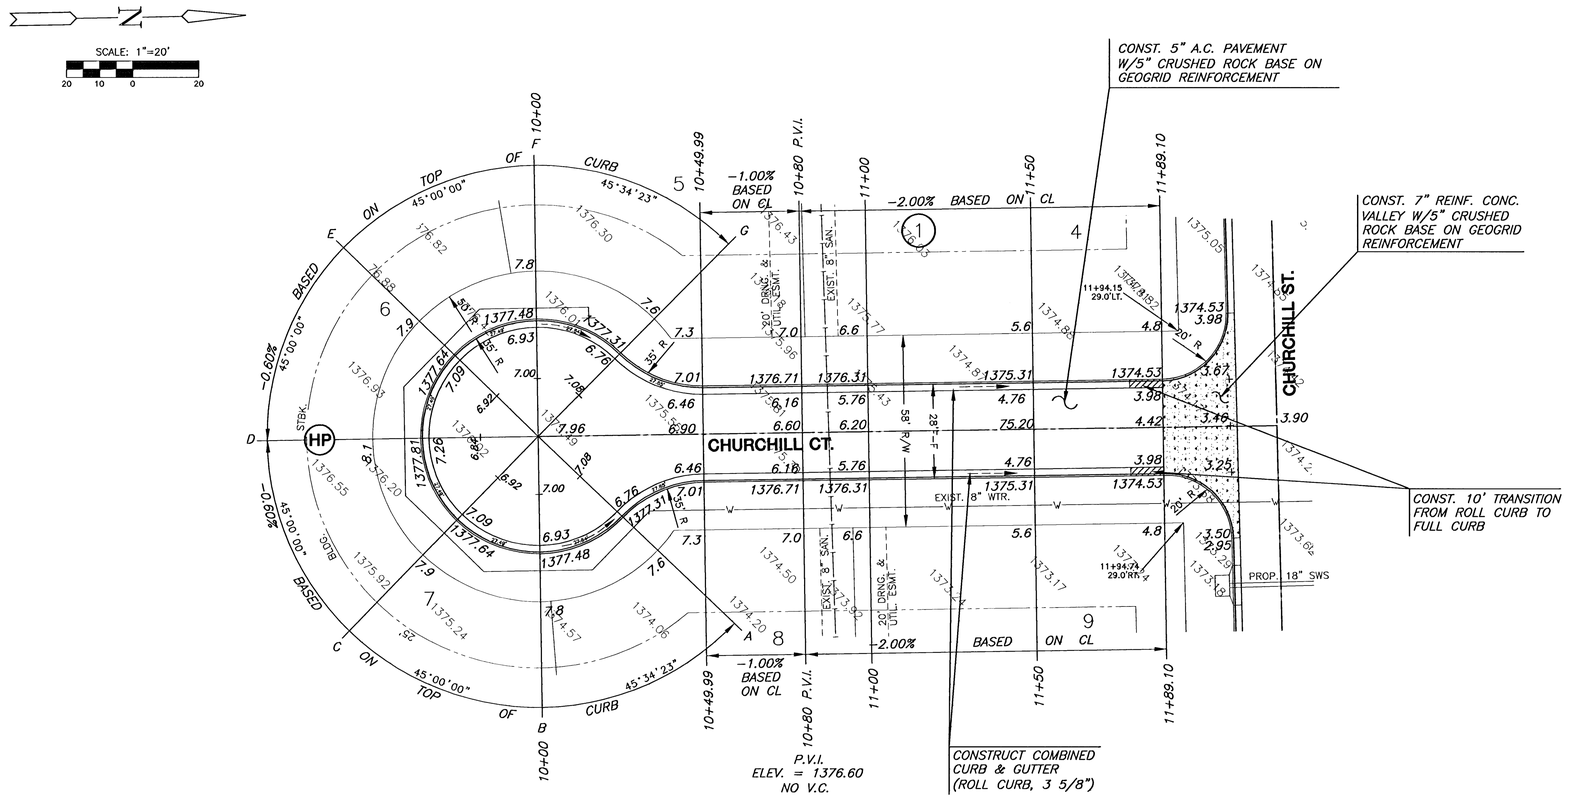


REED'S COVE 4TH ADDITION

LEGEND

+ STREET SIGN & SIGN LOCATION (SEE SIGN ASSEMBLY TABLE FOR TYPE & STATION OF SIGN)

= VALLEY GUTTER

MKEC ENGINEERING CONSULTANTS, INC.
411 N. WEBB ROAD
WICHITA, KS. 67206
316 - 684 - 9600

PAVING STREETS AND INCIDENTAL DRAINAGE

REEDS COVE FOURTH ADDITION

CHURCHILL CT. PAVING PLAN
SHEET TITLE

472-84385
PROJECT NUMBER

SRS
DESIGN BY

BFL
DRAWN BY

GJA
CHECKED BY

ISSUED
MARCH 2006
REVISED

SHEET NO.
9 of 33

H:\CIVIL\021211\4th Addition\PMX\021214

MKEC ENGINEERING CONSULTANTS, INC. © COPYRIGHT

PLOTTED: Tuesday, March 14, 2006 @ 04:40PM