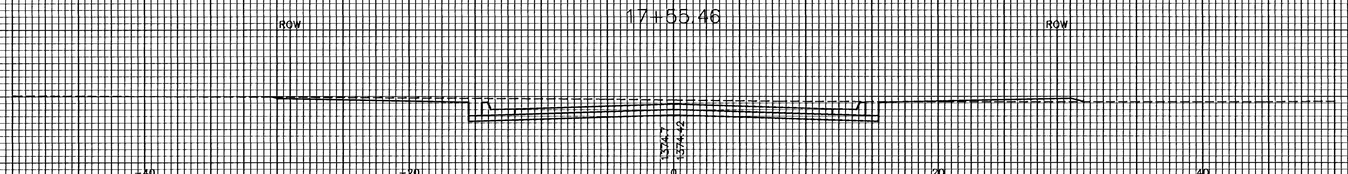
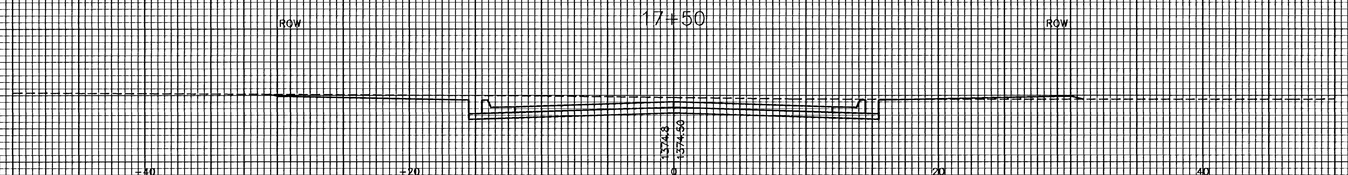
CHURCHILL STREET

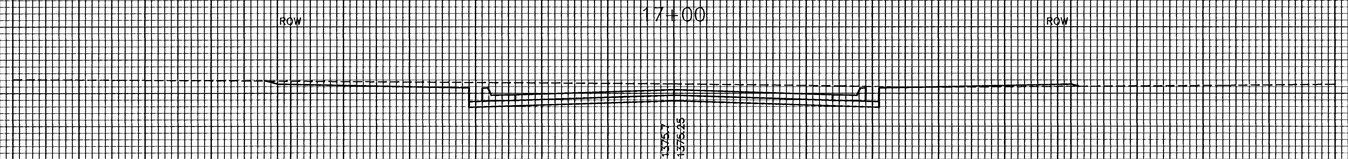
17+55.46





17+50





17+00





16+50

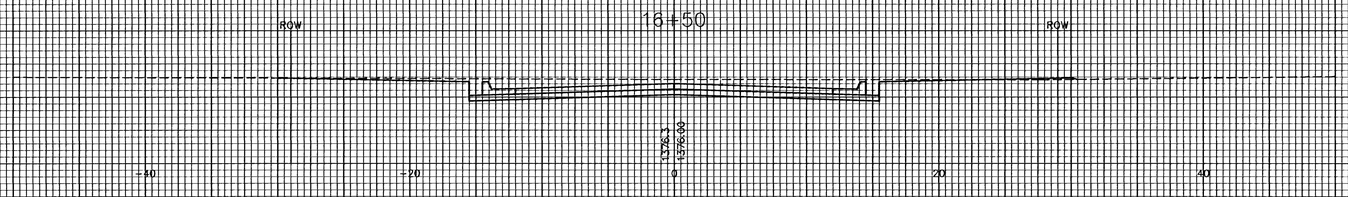


16+00

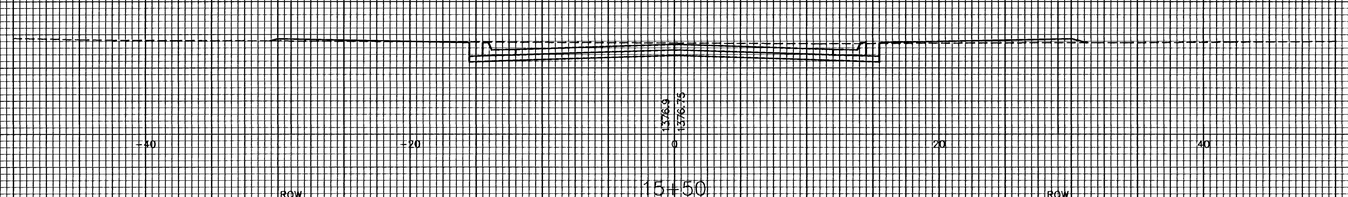


15+50

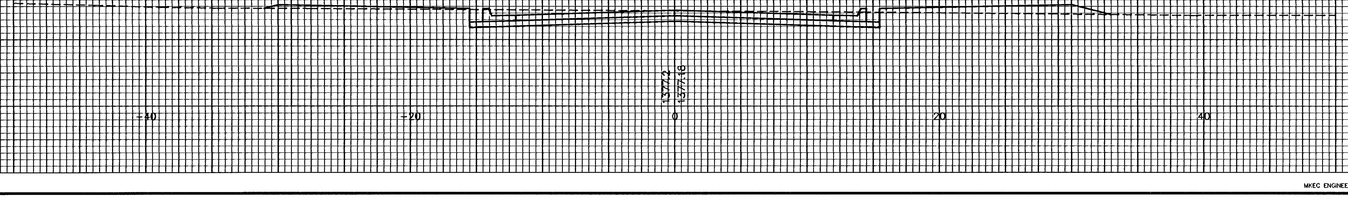


MKEC ENGINEERING CONSULTANTS, INC.
411 N. WEBB ROAD
WICHITA, KS. 67206
316 - 684 - 9600

PAVING STREETS AND INCIDENTAL DRAINAGE

# REEDS COVE
# FOURTH ADDITION

**CROSS SECTIONS**
SHEET TITLE

472-84385
PROJECT NUMBER

SRS
DESIGN BY

BFL\KWS
DRAWN BY

GJA
CHECKED BY

ISSUED
MARCH 2006

REVISED

SHEET NO.
28 of 33

PLOTTED: Tuesday, March 14, 2006 @ 02:56PM

MKEC ENGINEERING CONSULTANTS, INC. © COPYRIGHT

H:\CIVIL\02121\4th Addition\PAV\xsecs\xsec3