
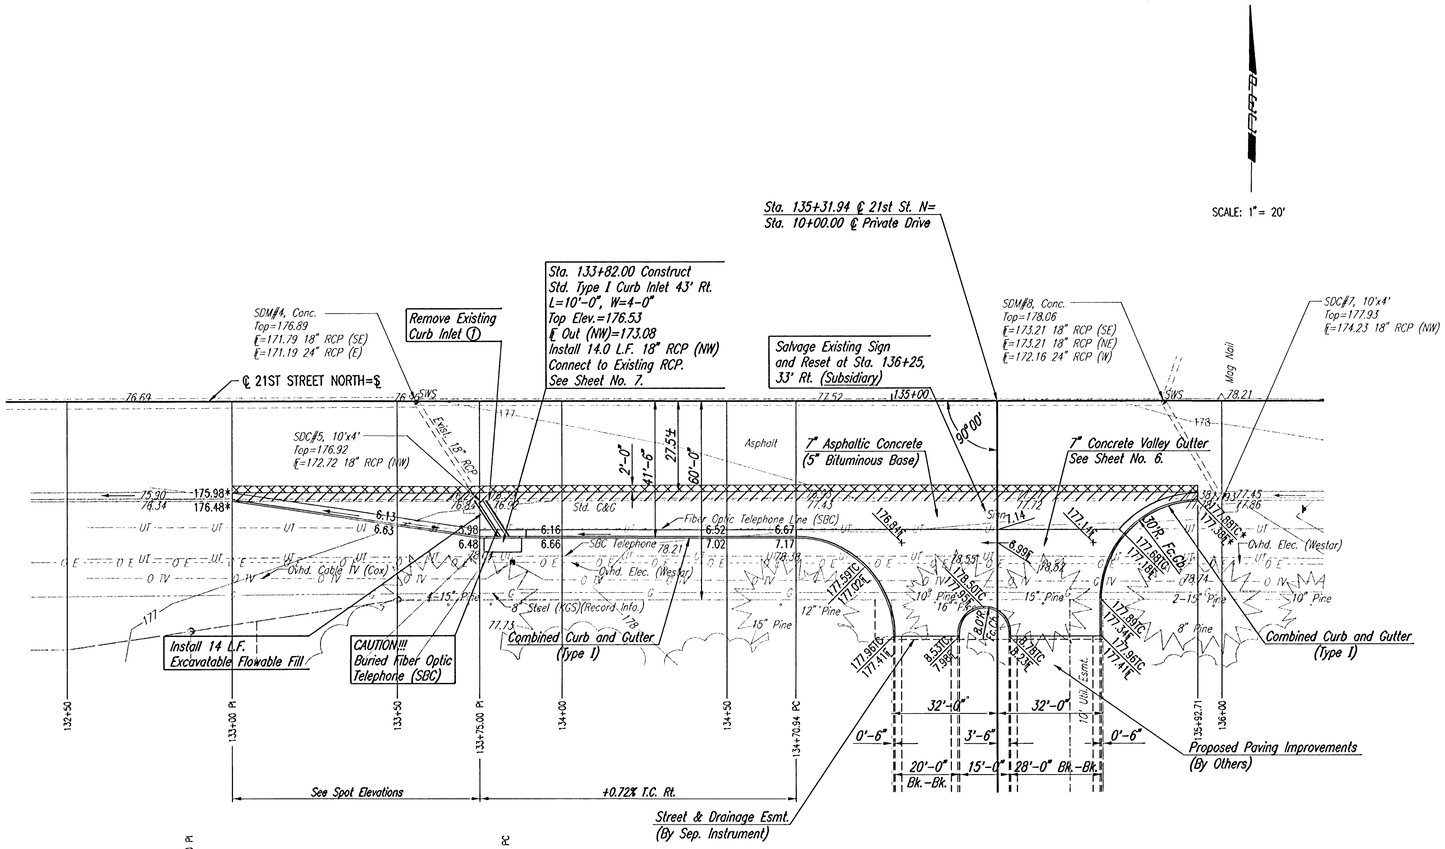


① Backfill overexcavated area as necessary and compact to minimum 90% std. density, or as otherwise required for pipe backfill. At contractor's option, this backfill may be accomplished using flowable fill. This work, including optional use of flowable fill, shall be considered Subsidiary to removal of the existing inlet.

Saw Cut, Remove and Replace Asphalt Surface (Subsidiary to 7" A.C. Pavt.)

Remove Combined Curb and Gutter

* Match Existing

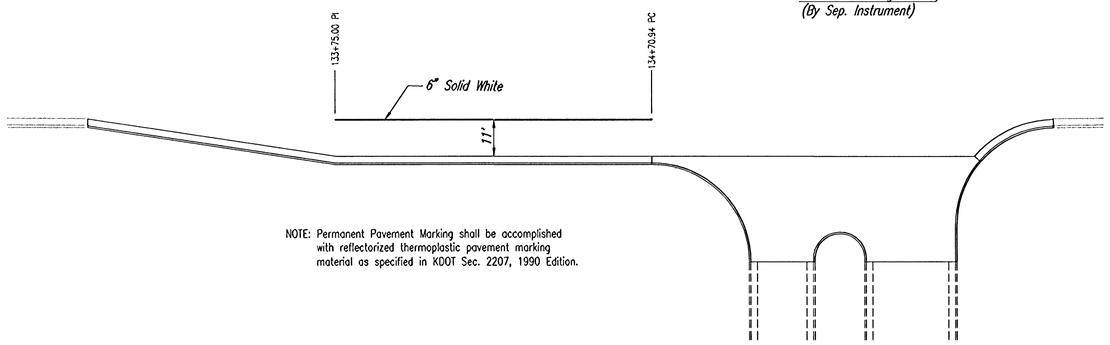

NOTE: Permanent Pavement Marking shall be accomplished with reflectorized thermoplastic pavement marking material as specified in KDOT Sec. 2207, 1990 Edition.

MARKING PLAN

BRIAN D. BOUTWELL LICENSED 10889 PROFESSIONAL ENGINEER — 2/15/06

No.	Revision	By	Date

CROSS POINTE-PHASE 1
21ST ST. N. DECEL LANE

PAVING PLAN

JAMES L. ARMOUR, P.E.- CITY ENGINEER
CITY OF WICHITA PROJECT NO. 472-84229

Professional Engineering Consultants, P.A.
303 S. TOPEKA • WICHITA, KANSAS 67202
316-262-2691 • FAX 316-262-3003

Designed by BDB, BMM	Job No. 35-05548-000	Sheet 5 of 12
Drawn by BMM, BJS	Date October 2005	

Saved 02-13-2006 11:11:20 PM by BJS
Plot Scale 1:20 02-13-2006 2:06:17 PM by JNM
O:\2005\05548\000\05548-000-C-STR1.DS-196