NORTH RIDGE VILLAGE
STORMWATER PLANS
PROJ. NO. 472-84180

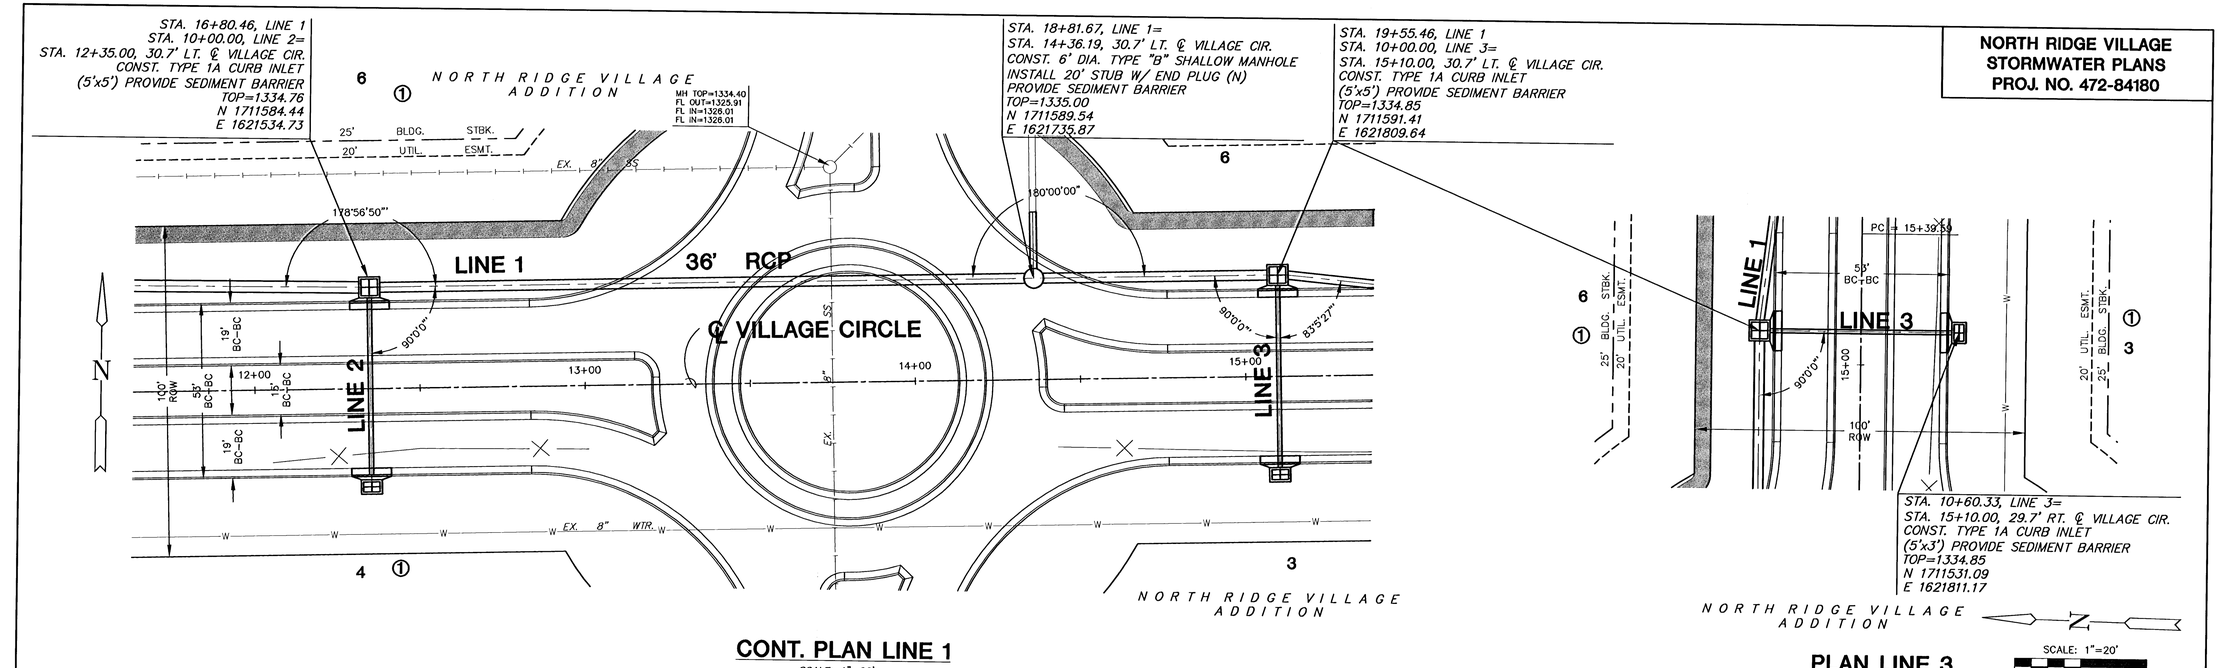

CONT. PLAN LINE 1

SCALE: 1"=20'

PLAN LINE 3

SCALE: 1"=20'

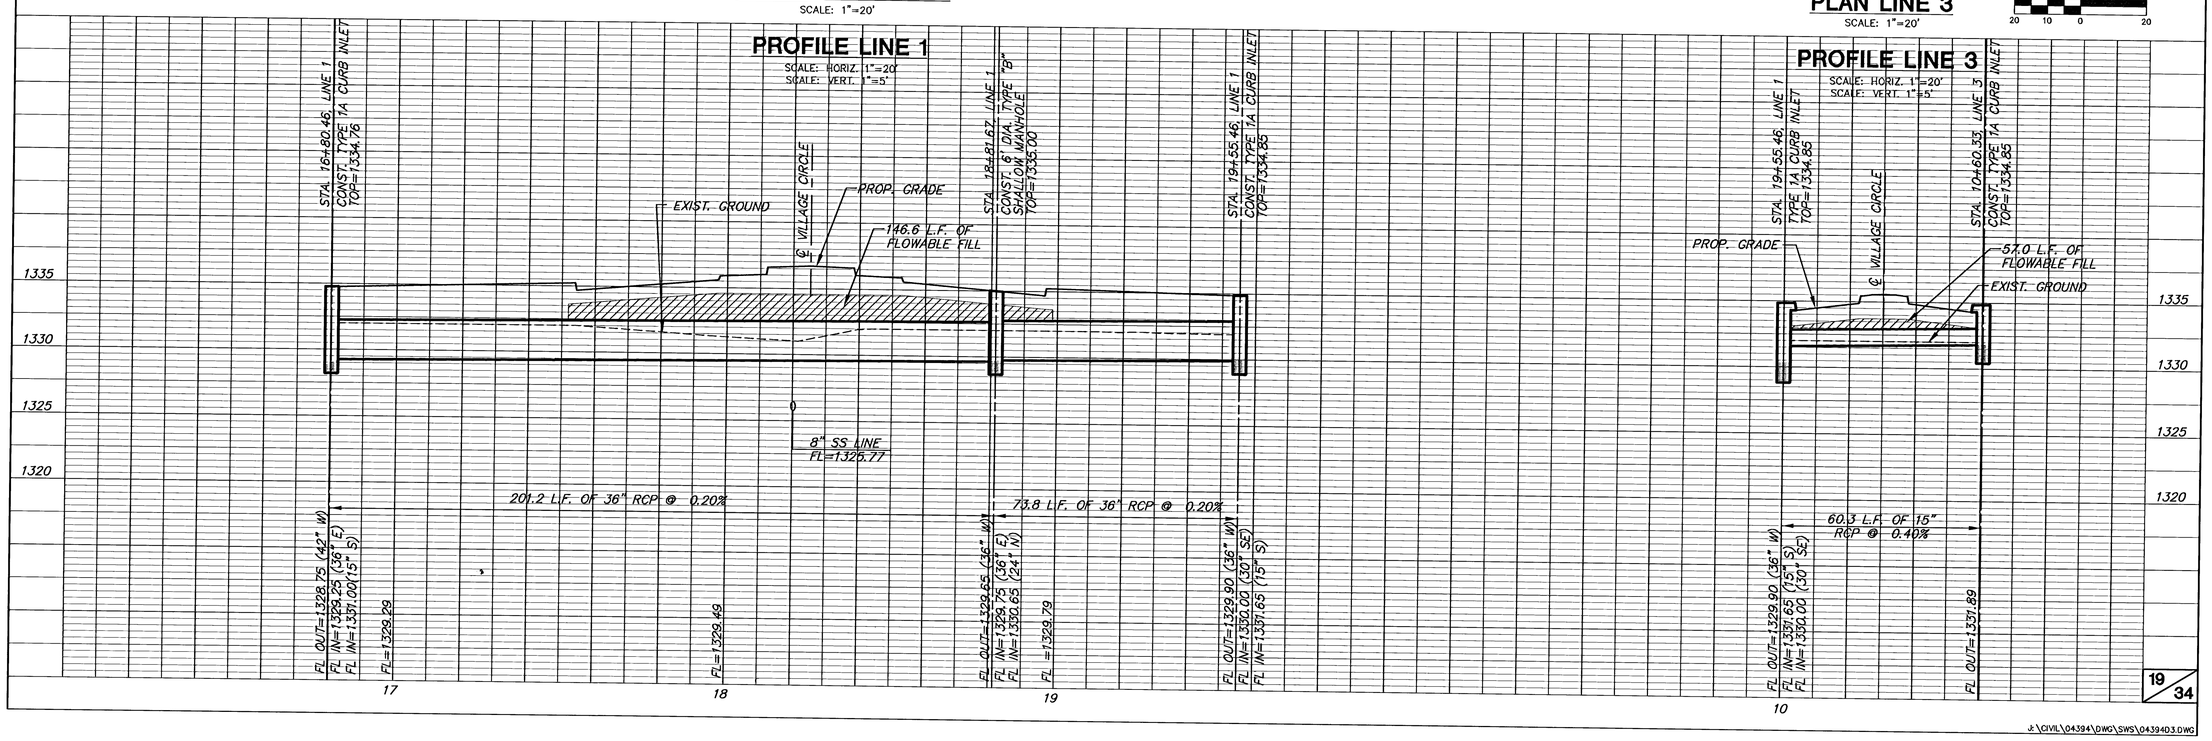

J:\CIVIL\04394\DWG\SWS\043940 3.DWG