NORTH RIDGE VILLAGE
STORMWATER PLANS
PROJ. NO. 472-84180

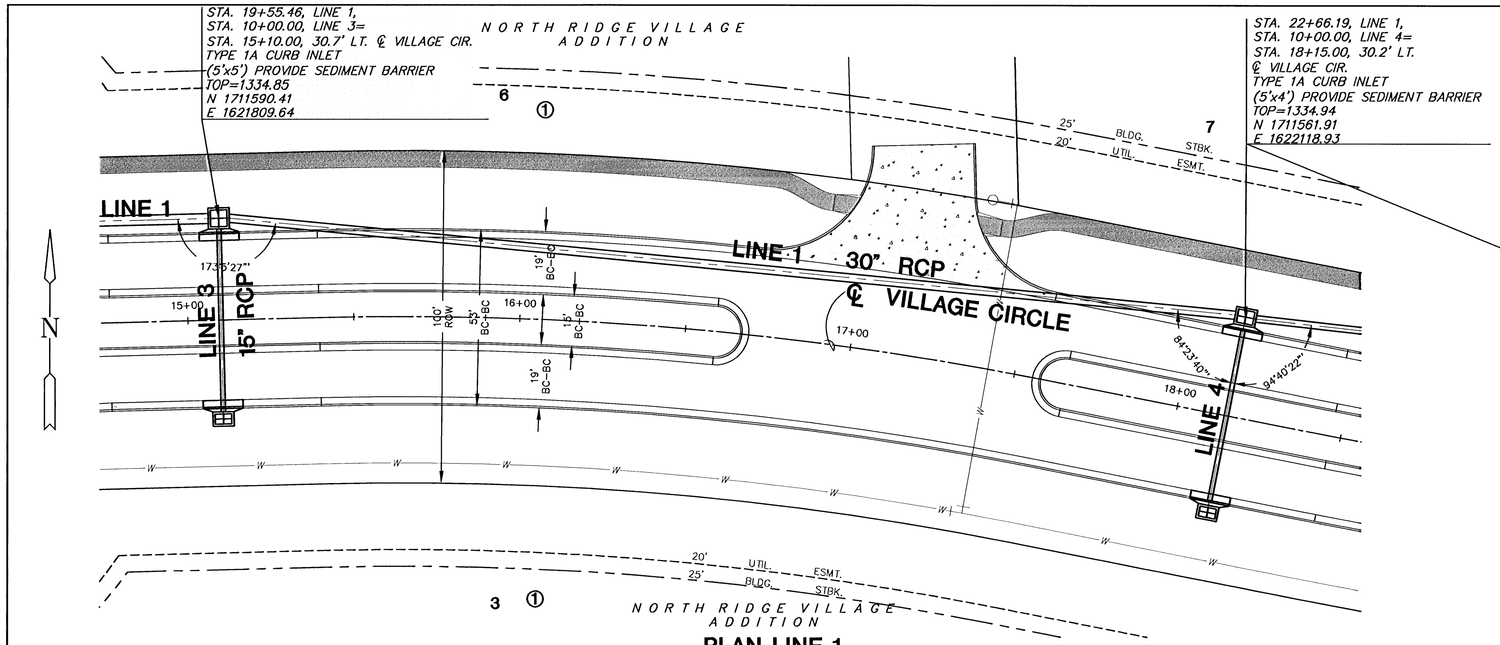

PLAN LINE 1

SCALE: 1"=20'

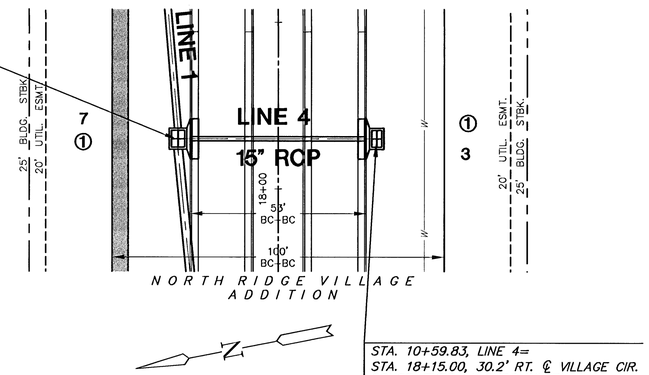

PLAN LINE 4

SCALE: 1"=20'

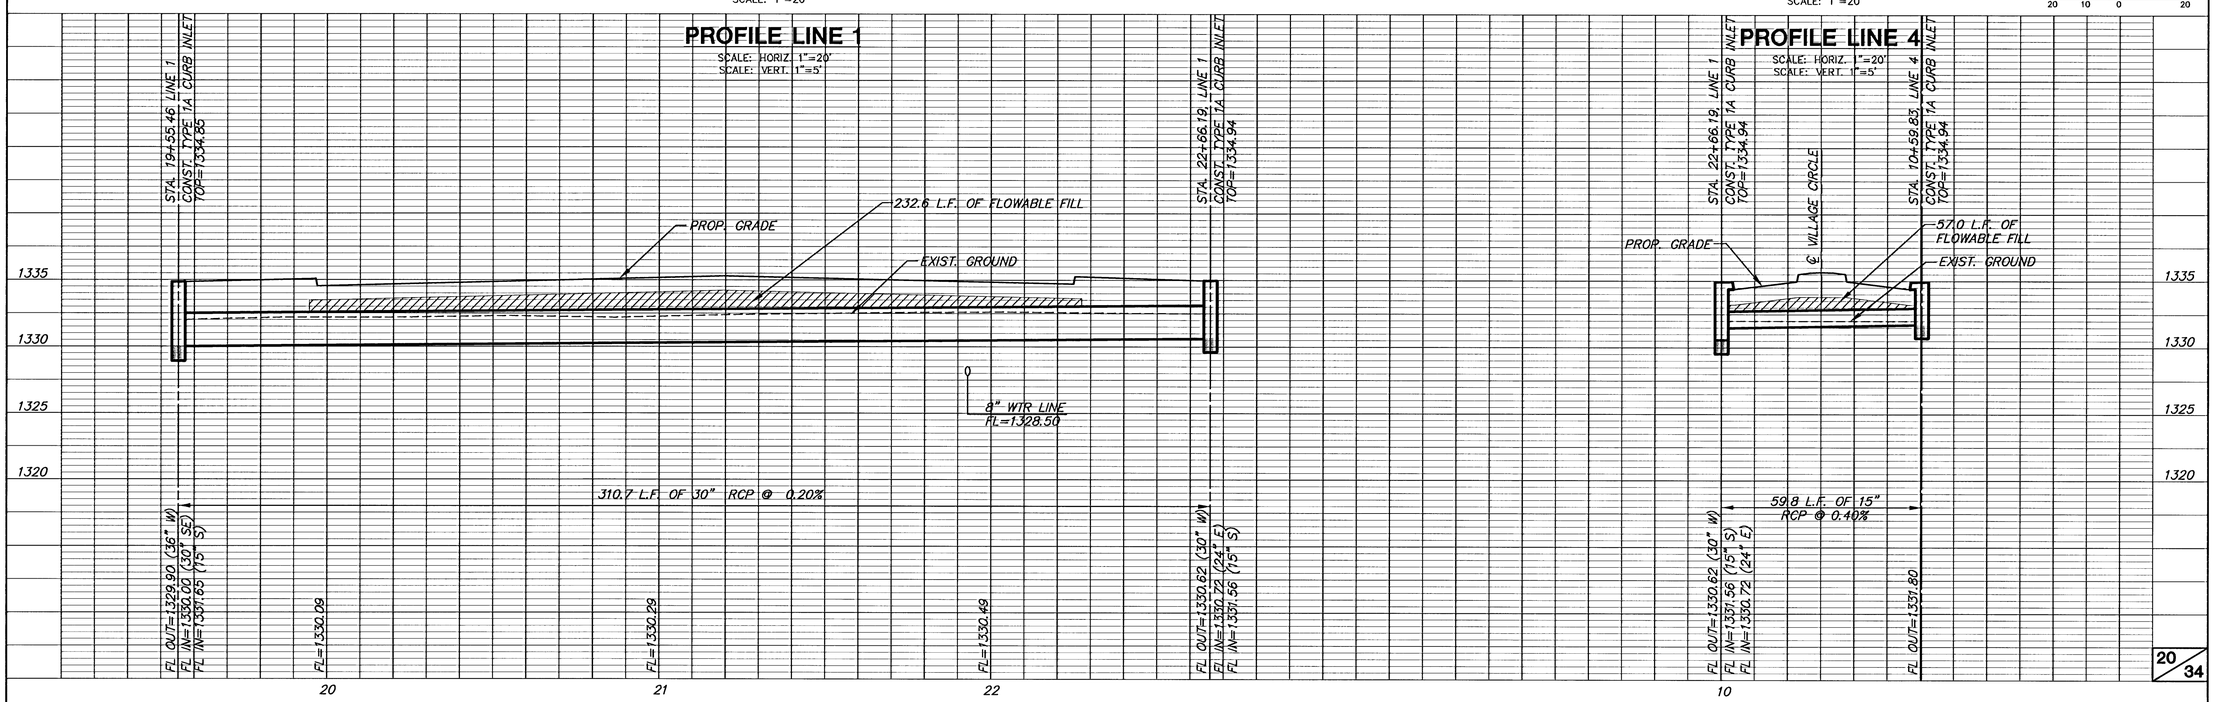

J:\CIVIL\04394\DWG\SWS\04394D4.DWG