# WHISPERING LAKES ESTATES

WICHITA, SEDGWICK COUNTY, KANSAS

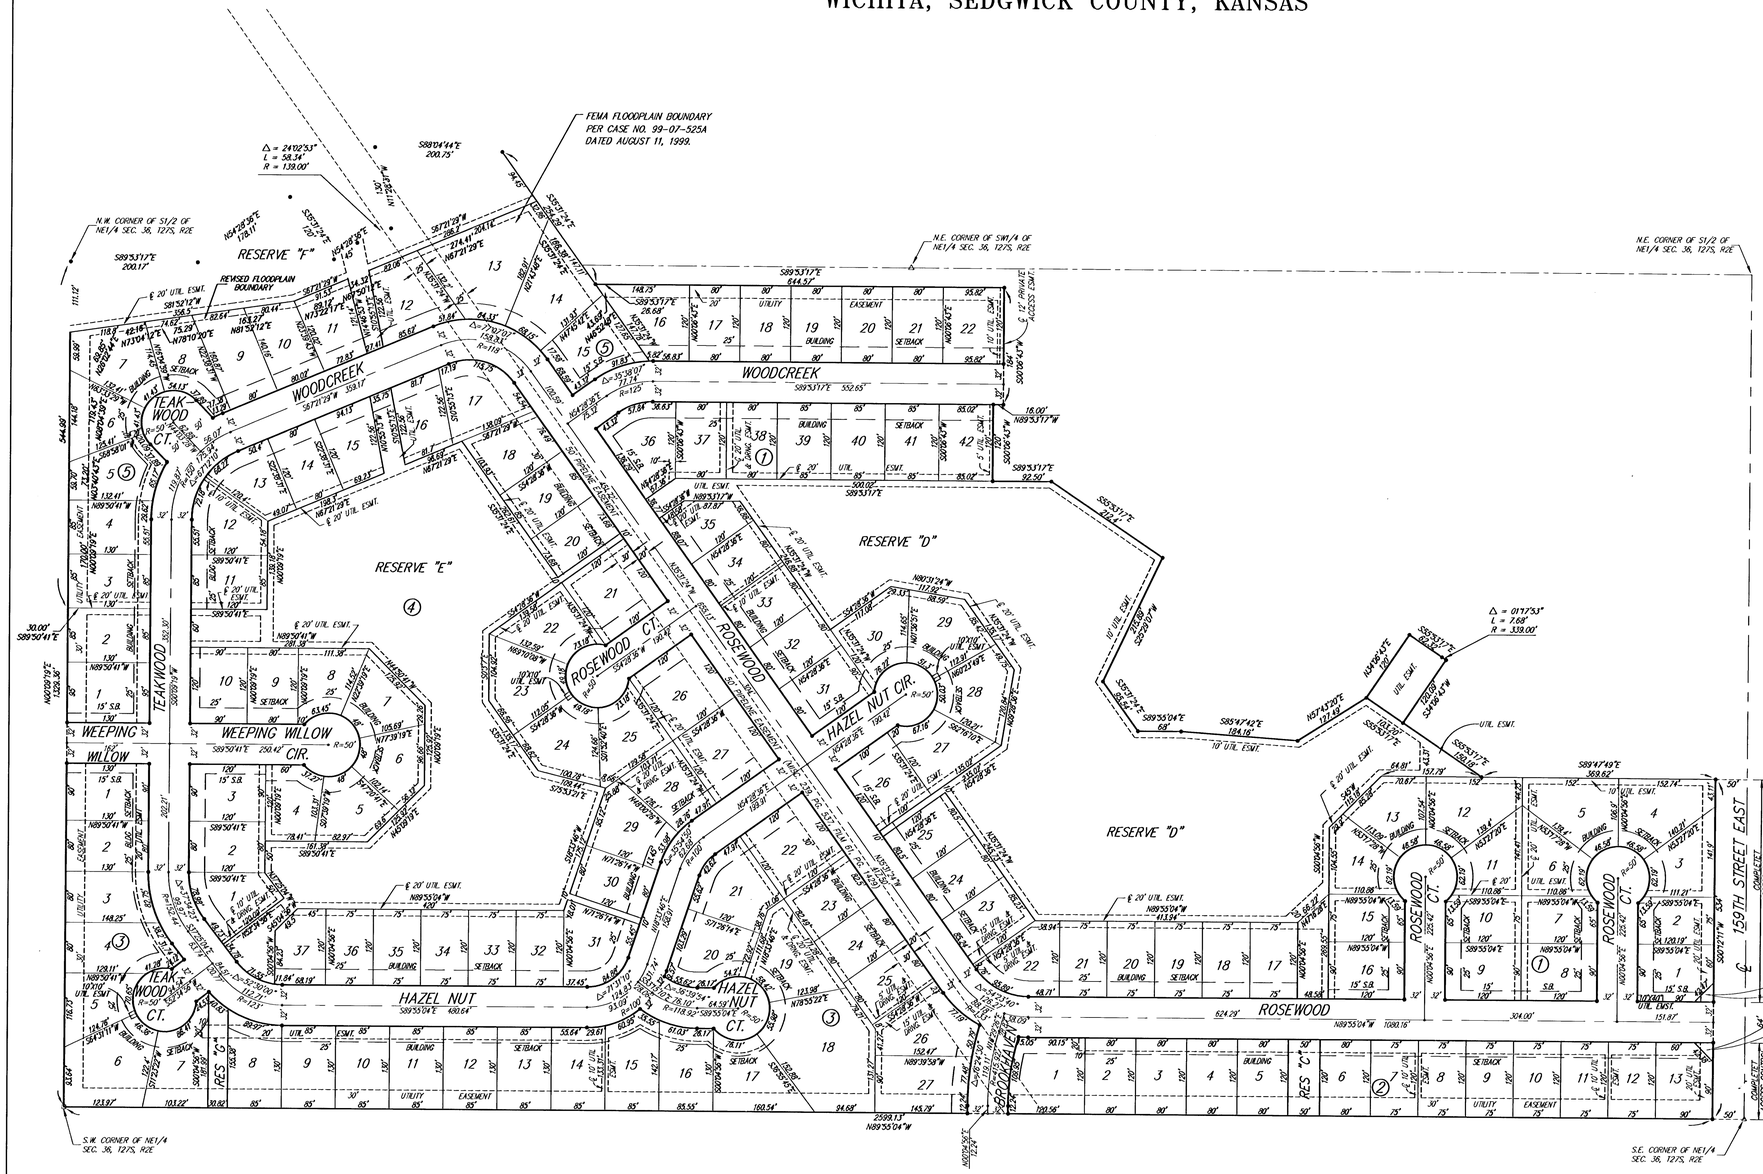
FEMA FLOODPLAIN BOUNDARY PER CASE NO. 99-07-525A DATED AUGUST 11, 1999.
REVISED FLOODPLAIN BOUNDARY
RESERVE "F"
RESERVE "E"
RESERVE "D"
RES "C"
WOODCREEK
TEAKWOOD
TEAK WOOD CT.
WEEPING WILLOW
WEEPING WILLOW CIR.
ROSEWOOD
ROSEWOOD CT.
HAZEL NUT
HAZEL NUT CIR.
HAZEL NUT CT.
159TH STREET EAST
N.W. CORNER OF S1/2 OF NE1/4 SEC. 36, 12?S, R2E
N.E. CORNER OF SW1/4 OF NE1/4 SEC. 36, 12?S, R2E
N.E. CORNER OF S1/2 OF NE1/4 SEC. 36, 12?S, R2E
S.W. CORNER OF NE1/4 SEC. 36, 12?S, R2E
S.E. CORNER OF NE1/4 SEC. 36, 12?S, R2E
Δ = 24°02'53" L = 58.34' R = 139.00'
Δ = 01°17'53" L = 7.68' R = 339.00'
Δ = 17°01'07" L = 58.34' R = 196.25'
Δ = 35°38'01" L = 77.74' R = 125'
Δ = 90°00'00" L = 31.42' R = 20'
Δ = 90°00'00" L = 31.42' R = 20'
Δ = 90°00'00" L = 31.42' R = 20