
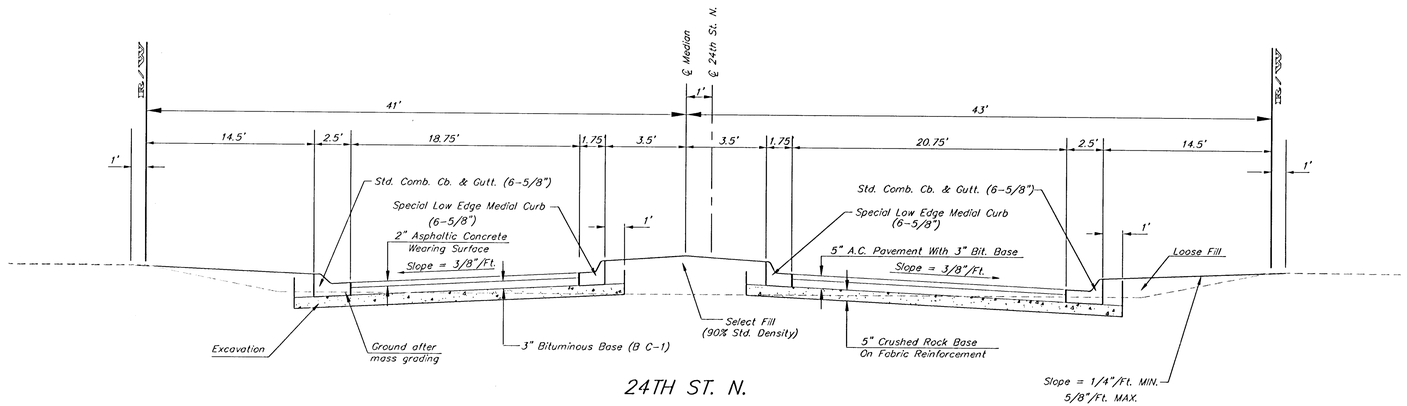


24TH ST. N.

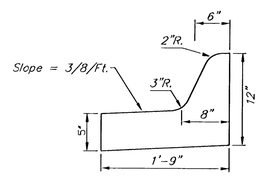

Medial Curb Detail
(Low Edge)
Not to Scale

Note: To be paid as Medial Curb & Gutter (6 5/8")

Baughman

KRUG NORTH 2ND ADDITION - PH. IV

ENTRANCE DETAILS

Baughman Company, P.A. 315 Ellis St. Wichita, KS 67211 P 3162627271 F 3162620149
ENGINEERING | SURVEYING | PLANNING | LANDSCAPE ARCHITECTURE

PROJECT NUMBER 472-84250

REVISIONS

DESIGN STAFF | DRAWN STAFF

APPROVED | DATE 04/06

SCALE NONE

SHEET 6 OF 35

KrugNorth2nd\PhaseIV\Entrdet 05-12-E449