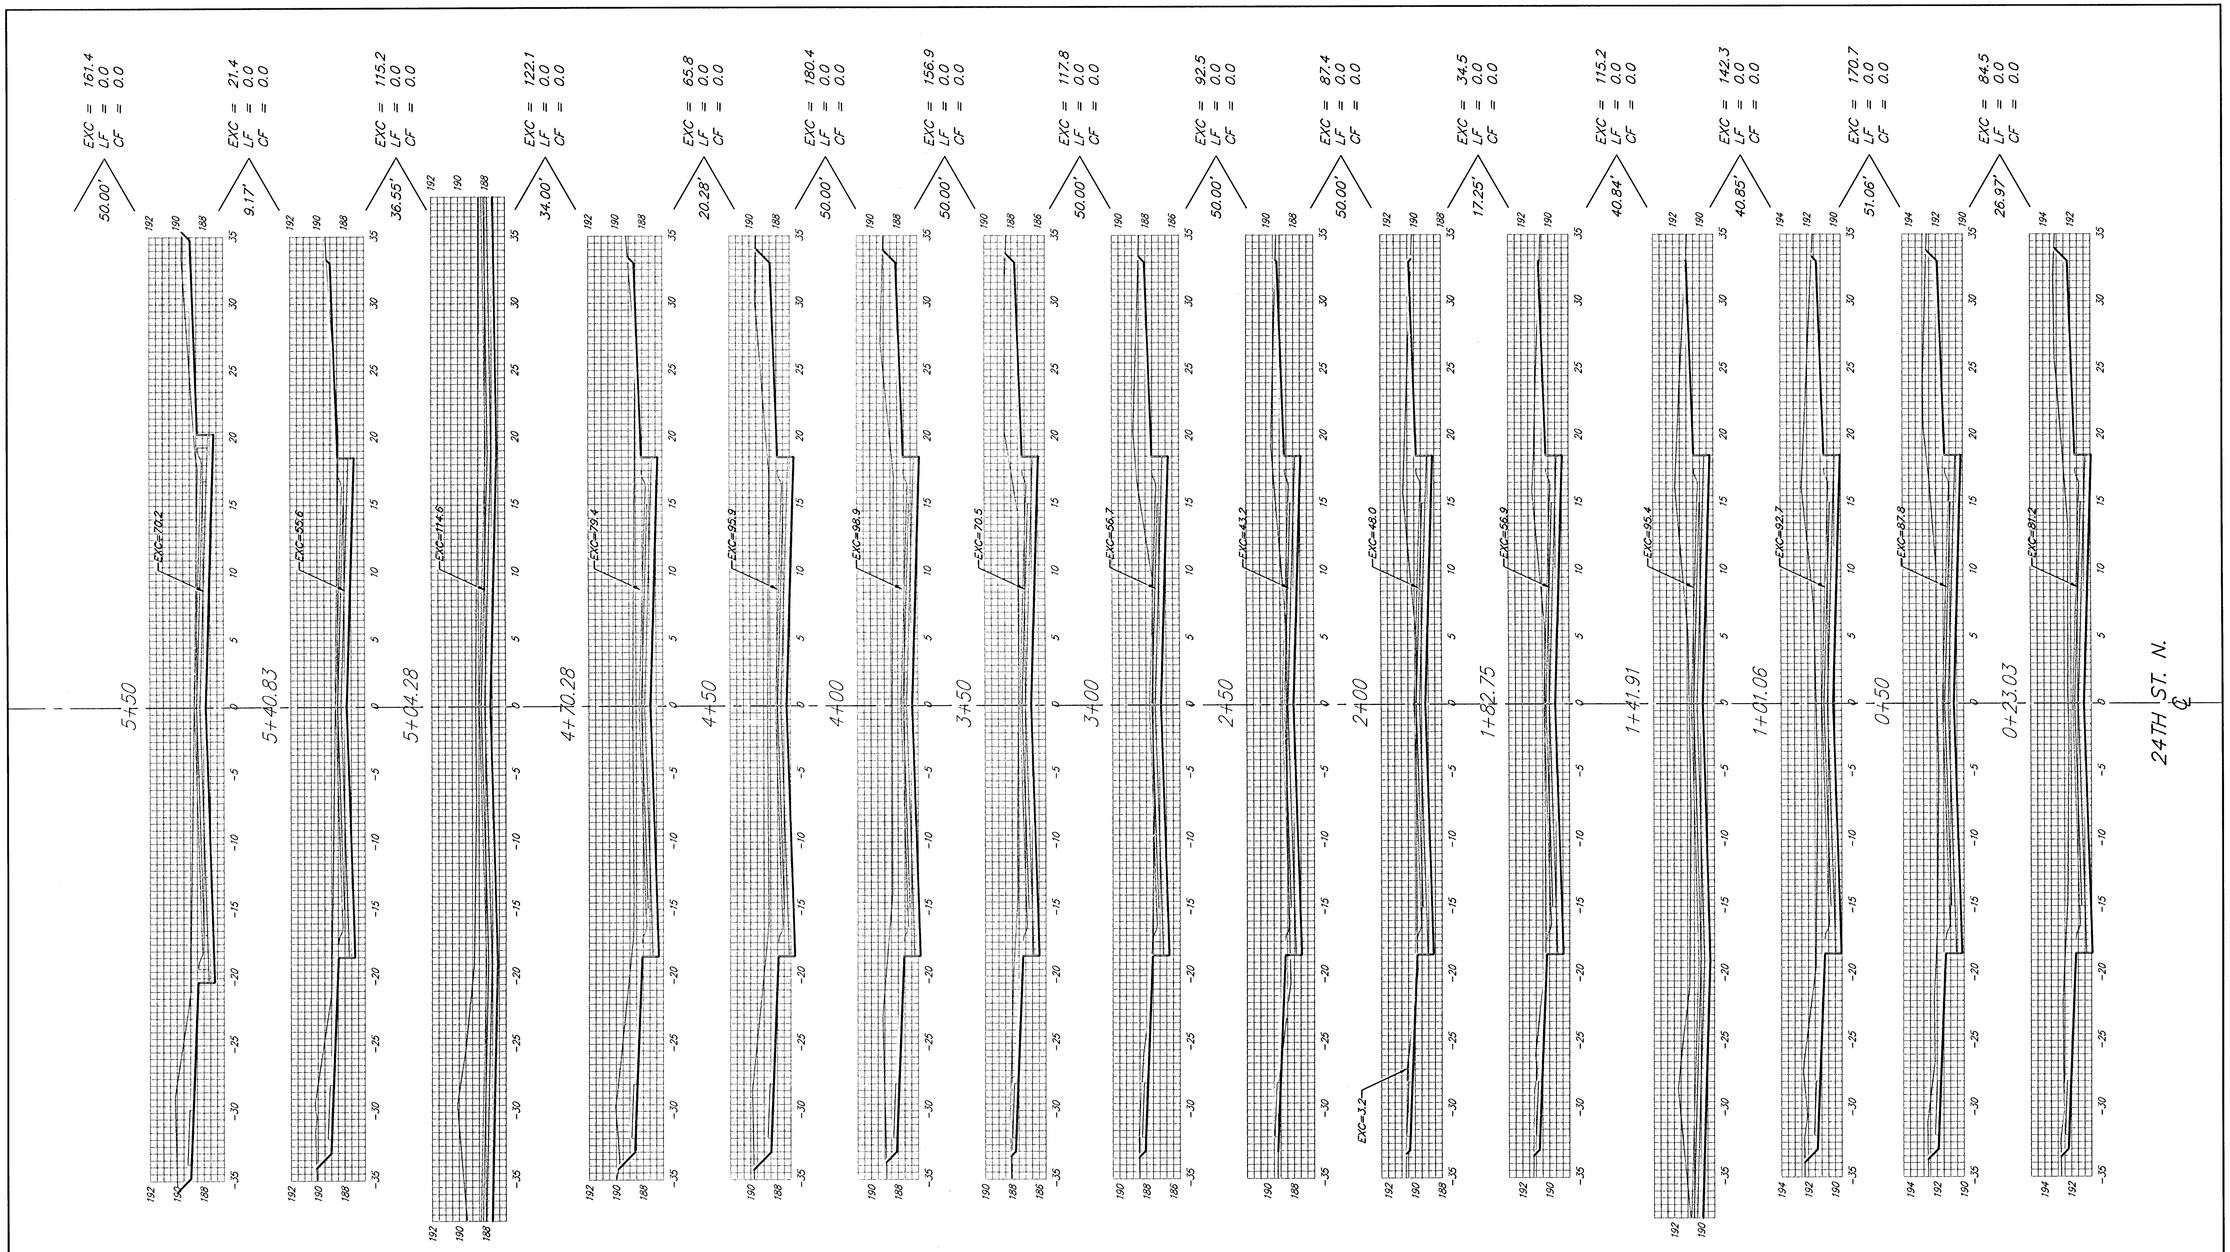


Sheet Totals:

Excavation	=	*1,668.1 C.Y.*
Loose Fill	=	*0.0 C.Y.*
Compacted Fill	=	*0.0 C.Y.*

Baughman

Baughman Company, P.A. 315 Ellis St. Wichita, KS 67211 P 316.262.2271 F 316.262.0149
ENGINEERING | SURVEYING | PLANNING | LANDSCAPE ARCHITECTURE

PROJECT NUMBER 472-84250

SHEET **27** OF **35**

KrugNorth2ndVPhaseIVXS1

05-12-E449