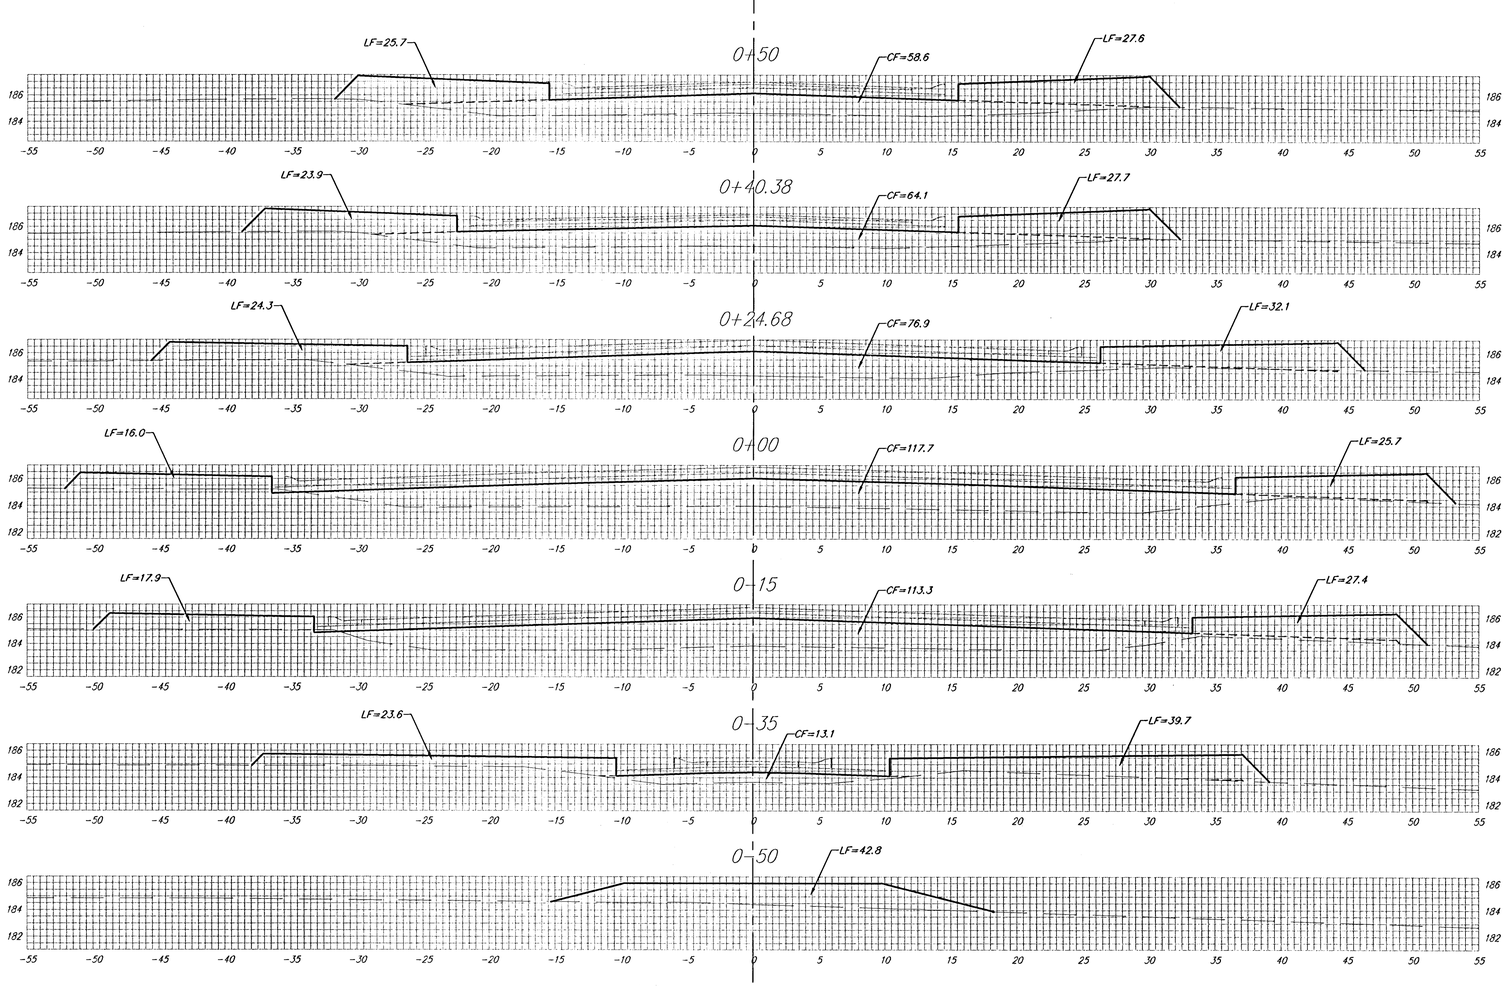


Sheet Totals:

Excavation	=	0.0 C.Y.
Loose Fill	=	243.0 C.Y.
Compacted Fill	=	326.1 C.Y.

N. SPRINGDALE CIR. (LOTS 1–17, BLOCK A)

℄

Baughman

Baughman Company, P.A. 315 Ellis St. Wichita, KS 67211 P 316.263.7271 F 316.262.0149
ENGINEERING | SURVEYING | PLANNING | LANDSCAPE ARCHITECTURE

PROJECT NUMBER 472-84250

SHEET 31 OF 35

KrugNorth2nd\PhaseIV\XS5

05-12-E449