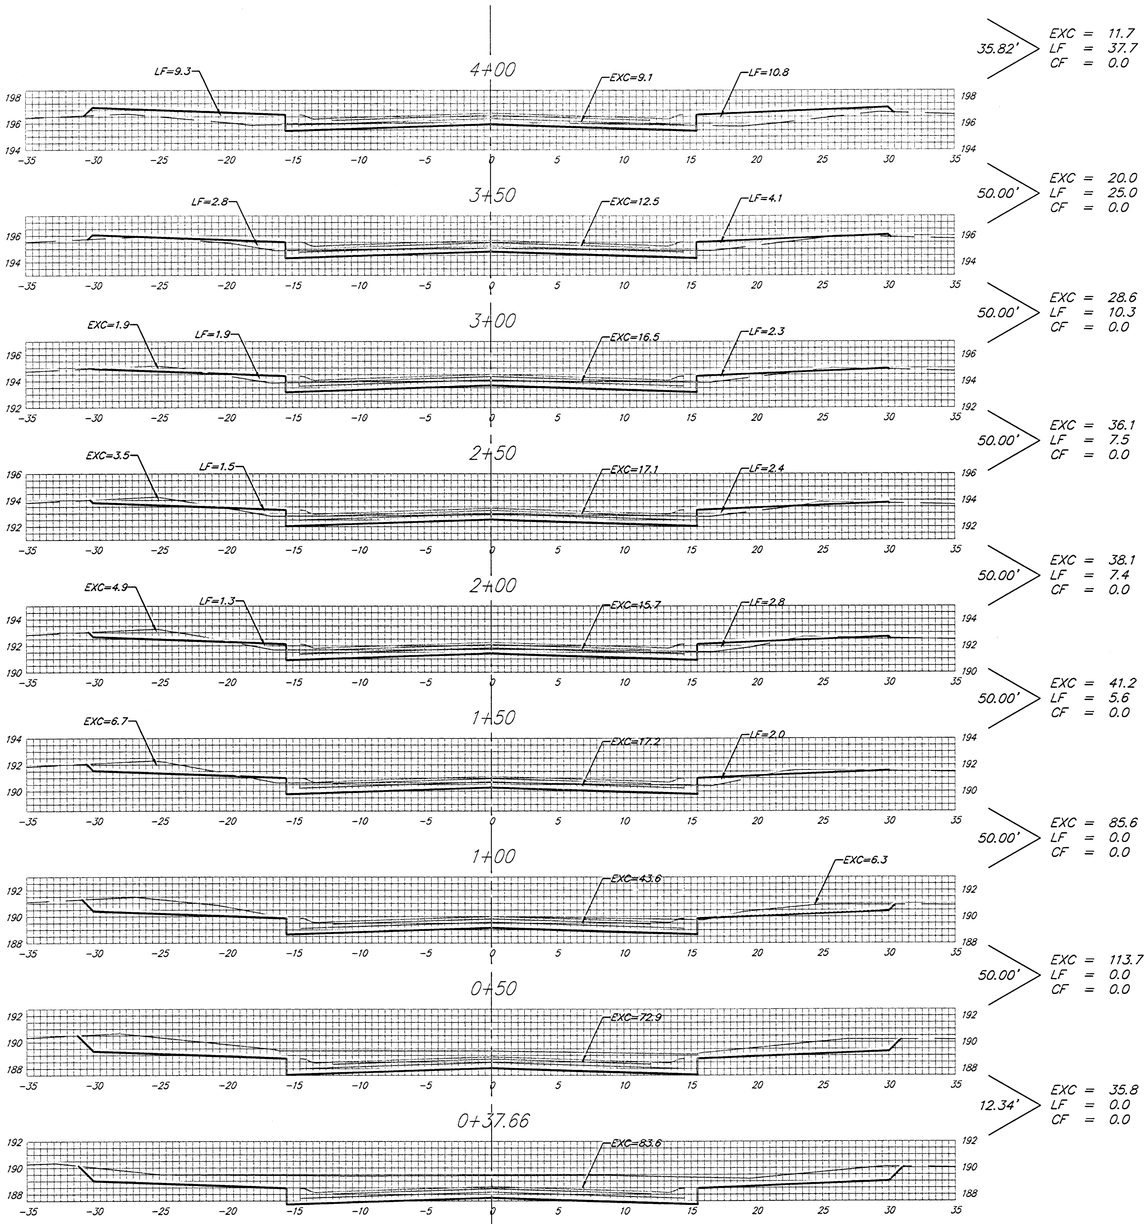


Sheet Totals:

Excavation	=	*410.8 C.Y.*
Loose Fill	=	*93.5 C.Y.*
Compacted Fill	=	*0.0 C.Y.*

Baughman

Baughman Company, P.A. 115 Bi-S. Wilson STREET FUQUAY-VARINA
ENGINEERING | SURVEYING | PLANNING | LANDSCAPE ARCHITECTURE

PROJECT NUMBER
4128420

Kraftsmith2/Plan01/VS07

SHEET
33 OF **35**

05125440