

Benchmarks:
City of Wichita Benchmark located at the NE Corner of West Street and MacArthur (39th St. South) Elevation = 99.46 (City Datum)

City of Wichita Benchmark located at West Street and I-235 (Approx. 35th St. South) on NW Corner of RCBC, Top Corral Rail. Elevation = 104.78 (City Datum)

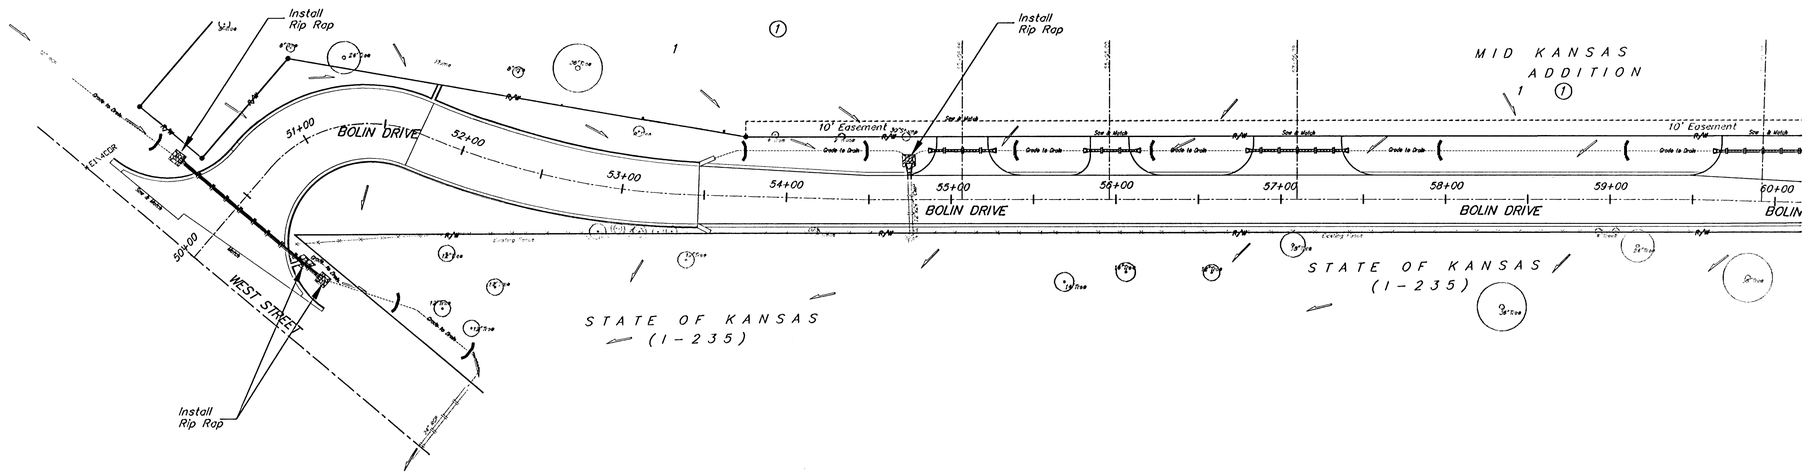

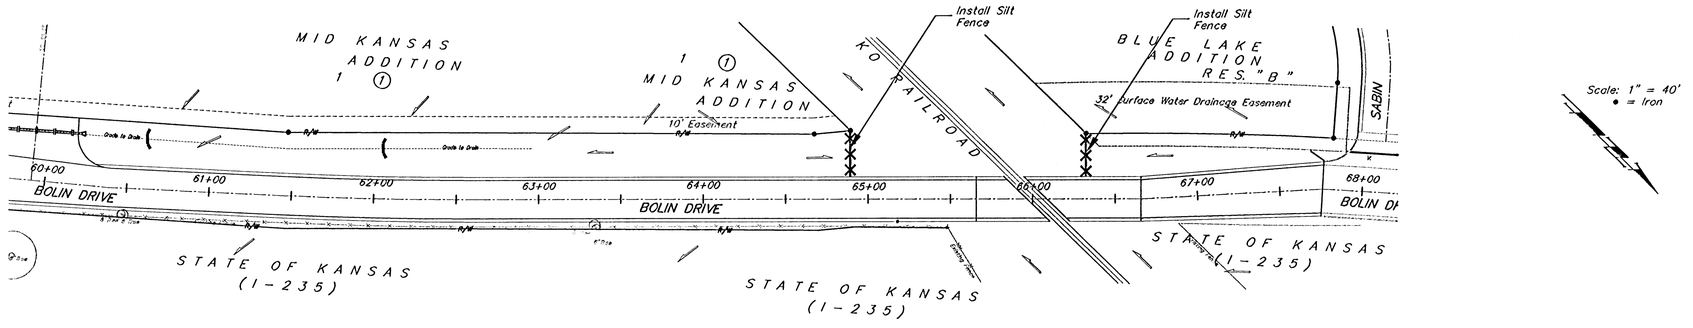

QUANTITIES
(For Information Only)

60 LF Silt Fence

30 SY Light Stone Rip Rap

11 EA Hay Bail Ditch Check

5,300 SY Erosion Control Blanket

EROSION CONTROL PLAN LEGEND
(Installation Details Found in the SWP2 Plan)

- LIGHT STONE RIP-RAP
- HAY BALE DITCH CHECK
- SILT FENCING

NO SCALE

Baughman

BLUE LAKE ADDITION
Erosion Plan
Street Improvements

Baughman Company, P.A. 315 Ella St. Wichita, KS 67211 P 316.262.7271 F 316.262.2149
ENGINEERING | SURVEYING | PLANNING | LANDSCAPE ARCHITECTURE

PROJECT NUMBER	DESIGN	DRAWN
472-84078	KK	TCA
REVISIONS:	APPROVED JFB	DATE 04/06
	SCALE Noted	
	SHEET 11 OF 18	

E:\eng\Bolin Drive-Blue Lake Add\Bolin1_base-mws.dwg 0407-E005