



EXPANSION JOINT

NOTE: Extra Thickness to be Subsidiary to Price of Squore Yards Pavement

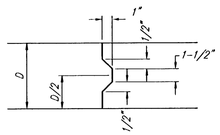


KEYWAY DETAIL


(TYPE A)
STANDARD WHEELCHAIR RAMP
WITH DETECTABLE WARNING
CONSTRUCTION DETAIL FOR STREETS
WITH COMBINED CURB & GUTTER

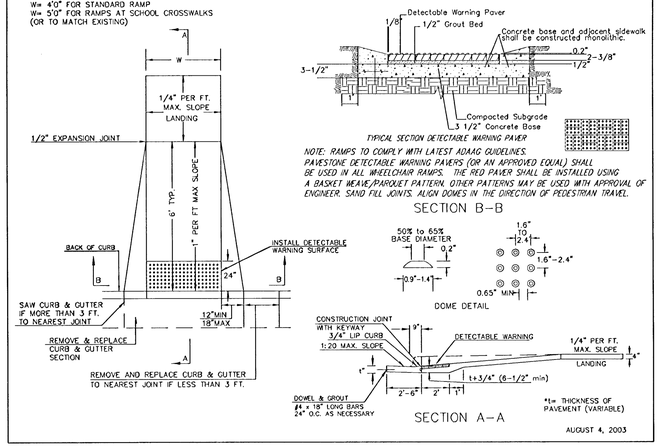


WHEELCHAIR RAMP DETAIL

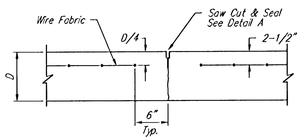


CONTRACTION JOINT DETAIL (C.J.)

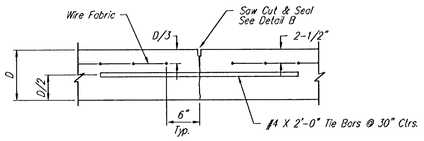


LONGITUDINAL JOINT DETAIL (L.J.)

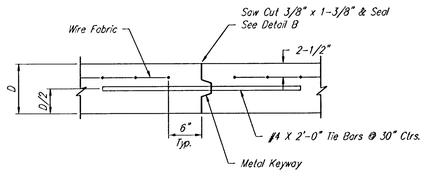

OPTIONAL LONGITUDINAL JOINT DETAIL (L.J.) (CONSTRUCTION JOINT)

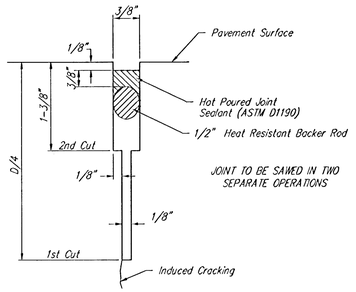


OPTIONAL CONTRACTION JOINT (CONSTRUCTION JOINT)

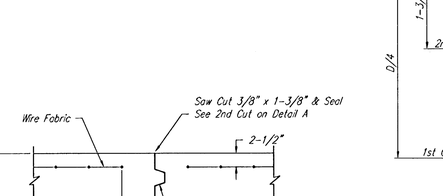


WING REINFORCING DETAIL


SAW JOINT DETAIL "A"

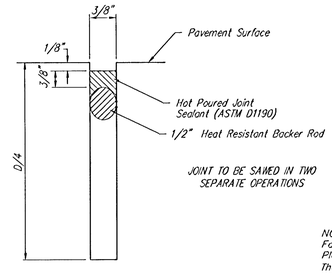

SAW JOINT DETAIL "B"

NOTE: 6" X 12" W4XW4 Wire Fabric Reinforcing Shall Be Placed So That The Wires With The 6" Spacing Will Run Parallel With The Longitudinal Joints.

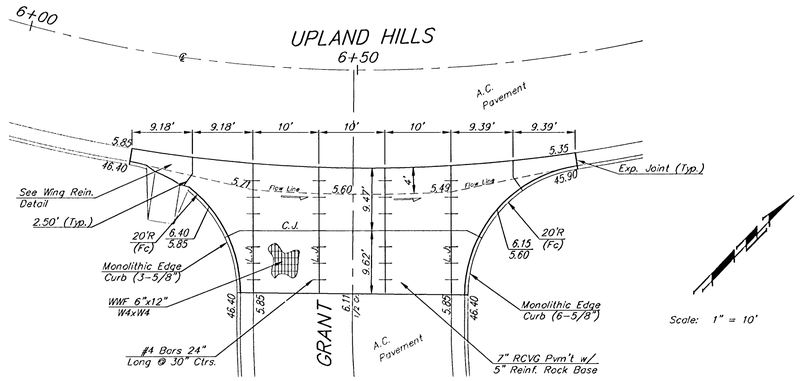

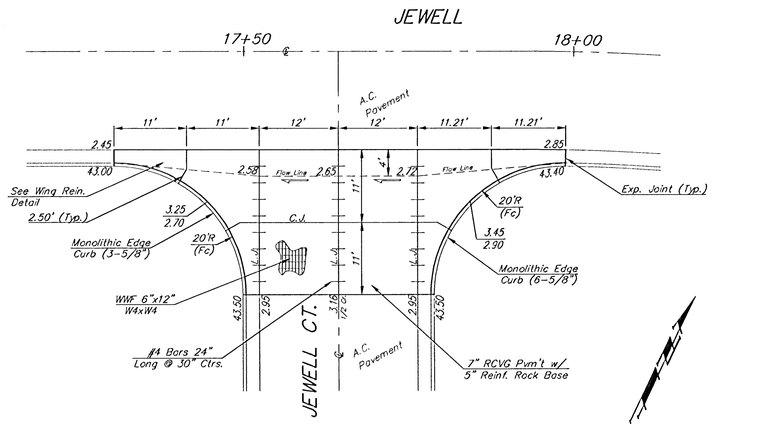

VALLEY GUTTER DETAILS

Baughman

Turkey Creek 2nd Addition - Phase II

Miscellaneous Details

Baughman Company, P.A. 315 Ella St. Wichita, KS 67211 P 316.263.7271 F 316.263.6149
ENGINEERING | SURVEYING | PLANNING | LANDSCAPE ARCHITECTURE

PROJECT NUMBER	DESIGN	DRAWN
472-83805	JAK	JAK
REVISIONS	APPROVED	DATE
		4/12/06
	SCALE	
	NONE	
	SHEET	
	5 OF 41	

E:\Eng\Turkie Creek 2nd\Phase 2\vgdetail.dwg 06-01-E482