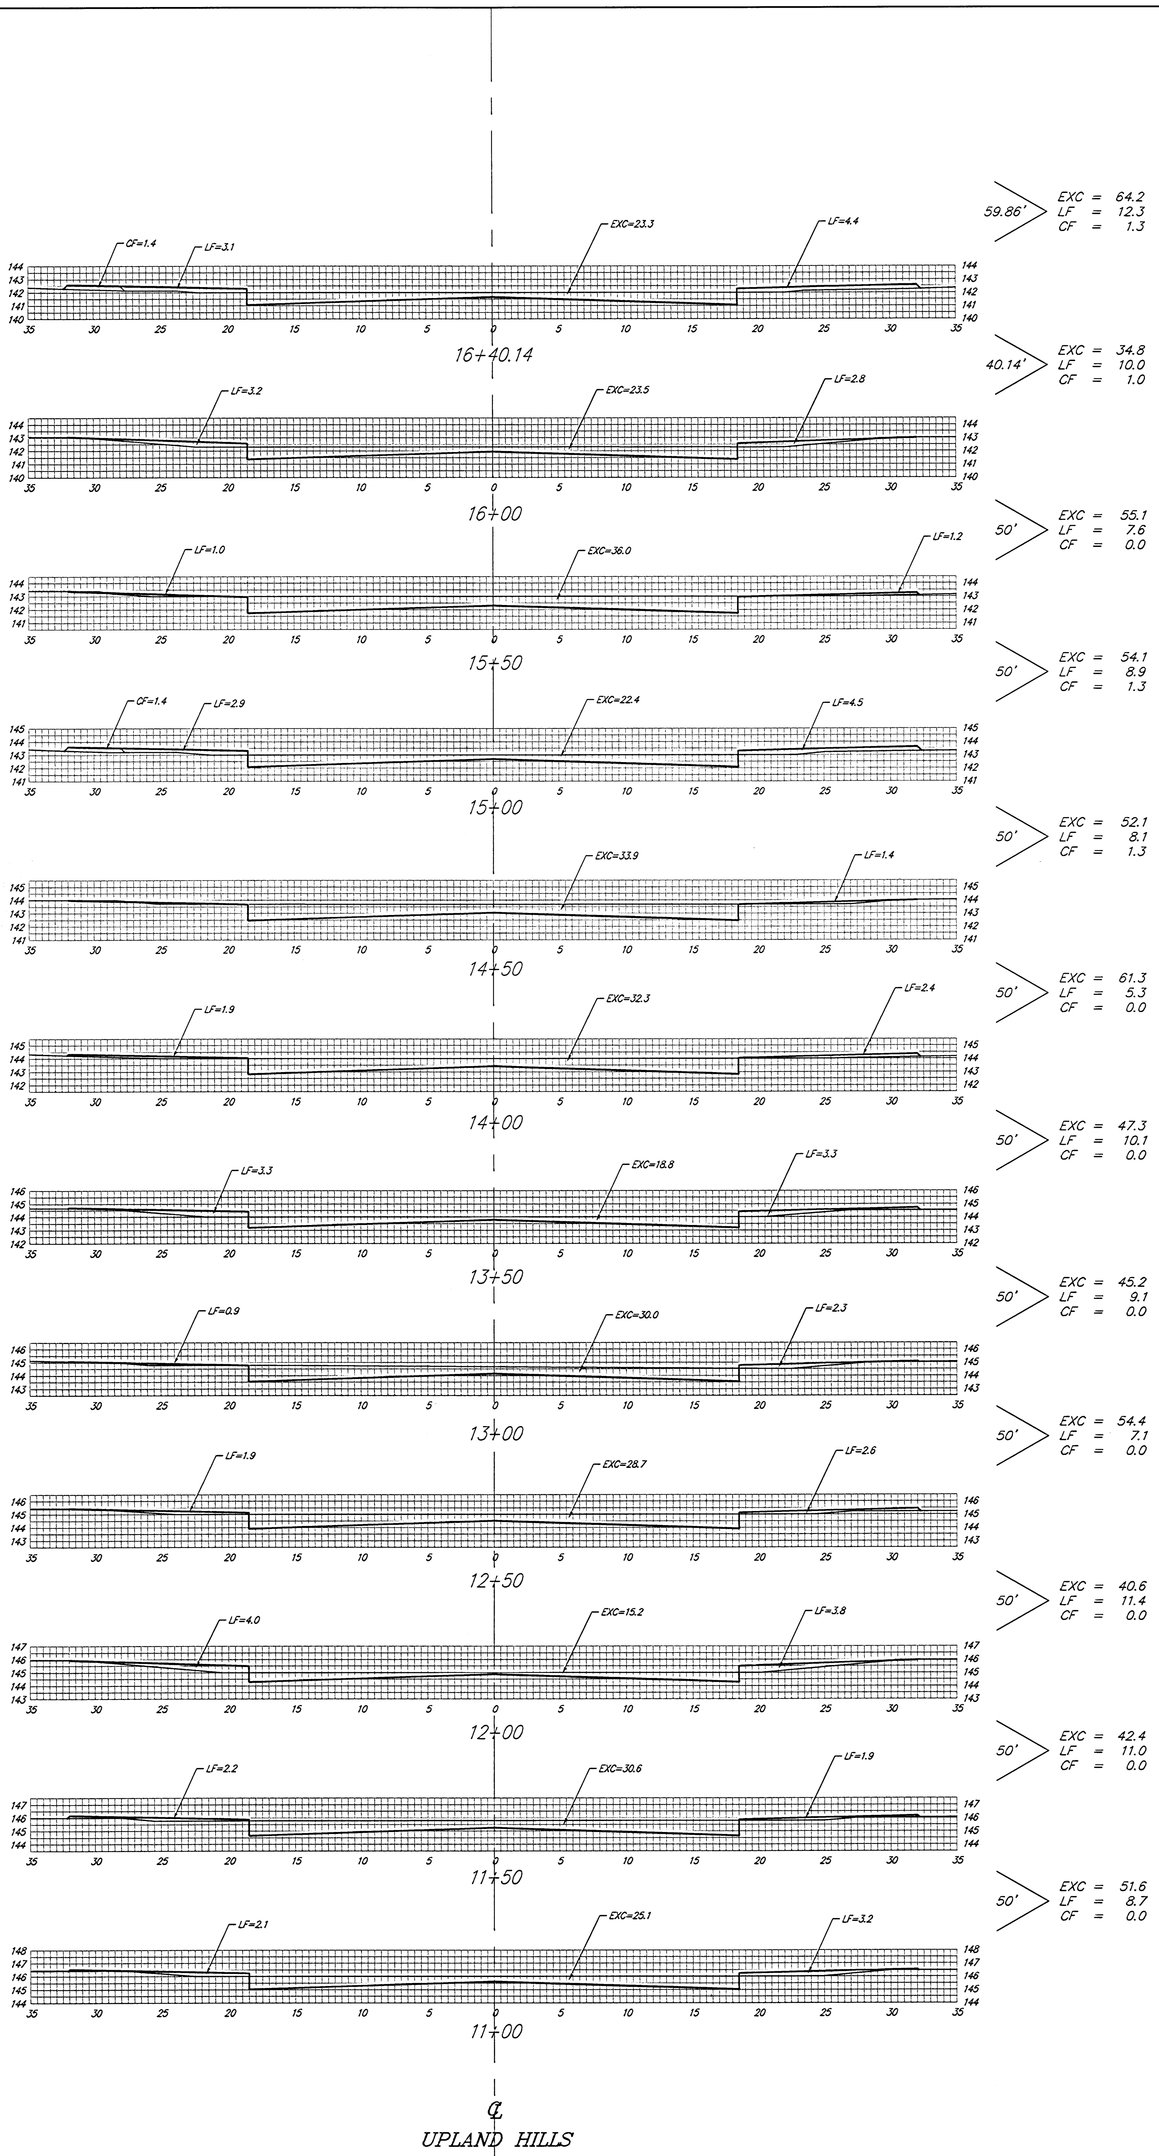


SHEET TOTAL:
EXCAVATION = 600.4 C.Y.
LOOSE FILL = 109.7 C.Y.
COMPACTED FILL = 3.2 C.Y.

Baughman
Baughman Company, P.A. 315 Elm St. Wichita, KS 67211 P 316.262.2221 F 316.262.0149
ENGINEERING | SURVEYING | PLANNING | LANDSCAPE ARCHITECTURE
www.baughmanco.com

E:\Eng\Cedar Creek Trail\Plans\XSEC

472.84029

06/01/2012