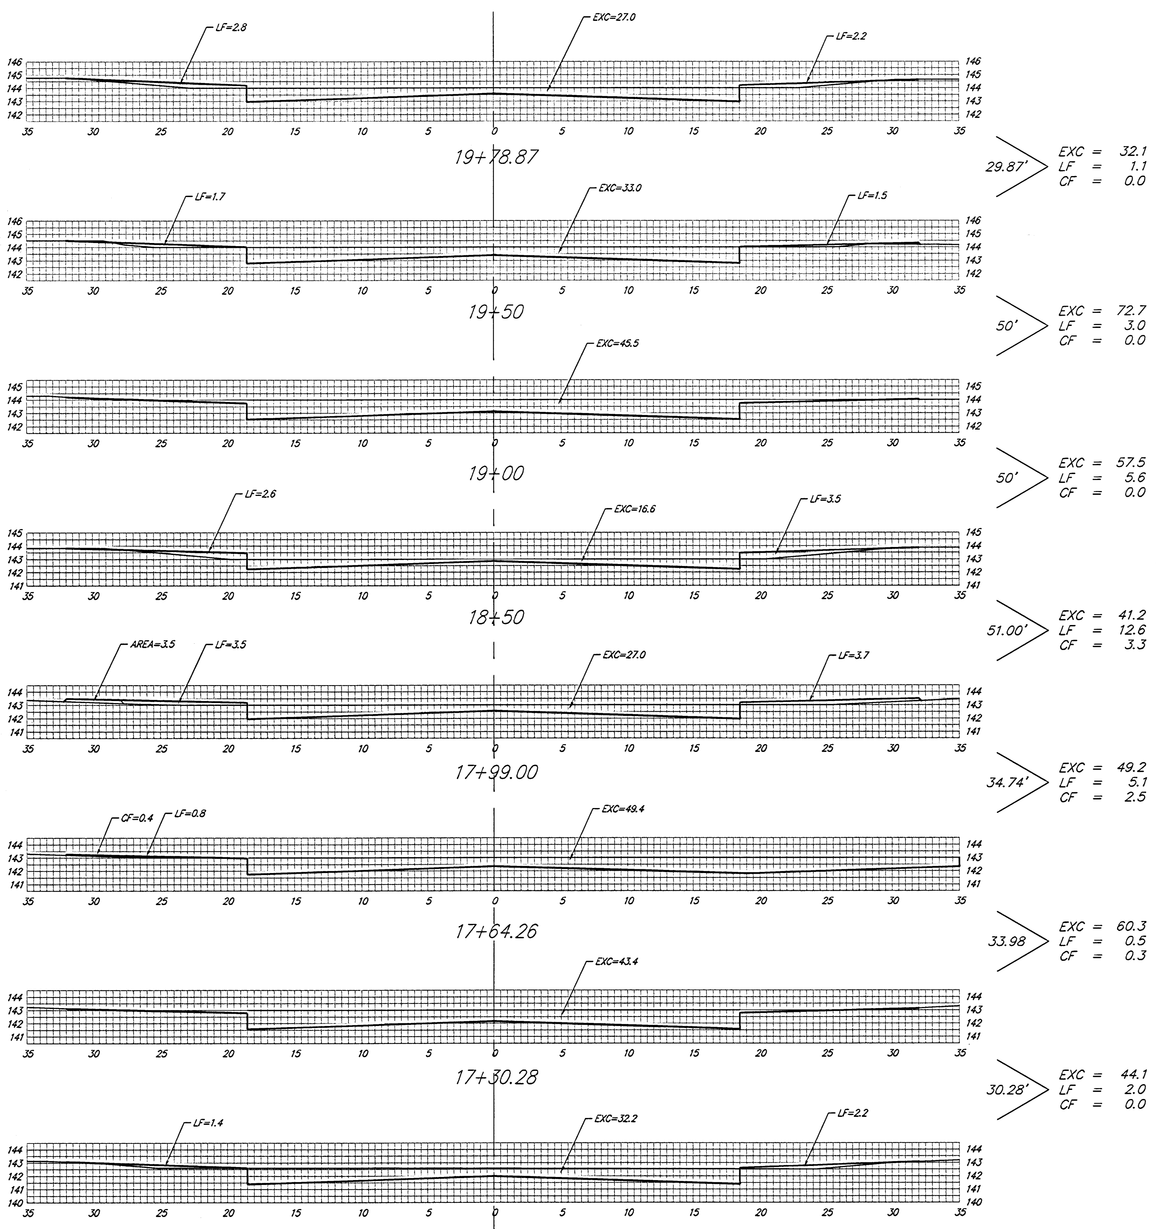


SHEET TOTAL:
EXCAVATION = 356.9 C.Y.
LOOSE FILL = 33.2 C.Y.
COMPACTED FILL = 6.1 C.Y.

℄
UPLAND HILLS

Baughman

Baughman Company, P.A. 315 Elm St. Waldo, KS 67111 P.316.283.7711 F.316.283.0049
ENGINEERING | SURVEYING | PLANNING | LANDSCAPE ARCHITECTURE
CERTIFICATE OF AUTHORIZATION NUMBER

472-84029

SHEET
35 OF 41

E:\eng\Turkey Creek 2nd\Phase 1\SS1
06018.82