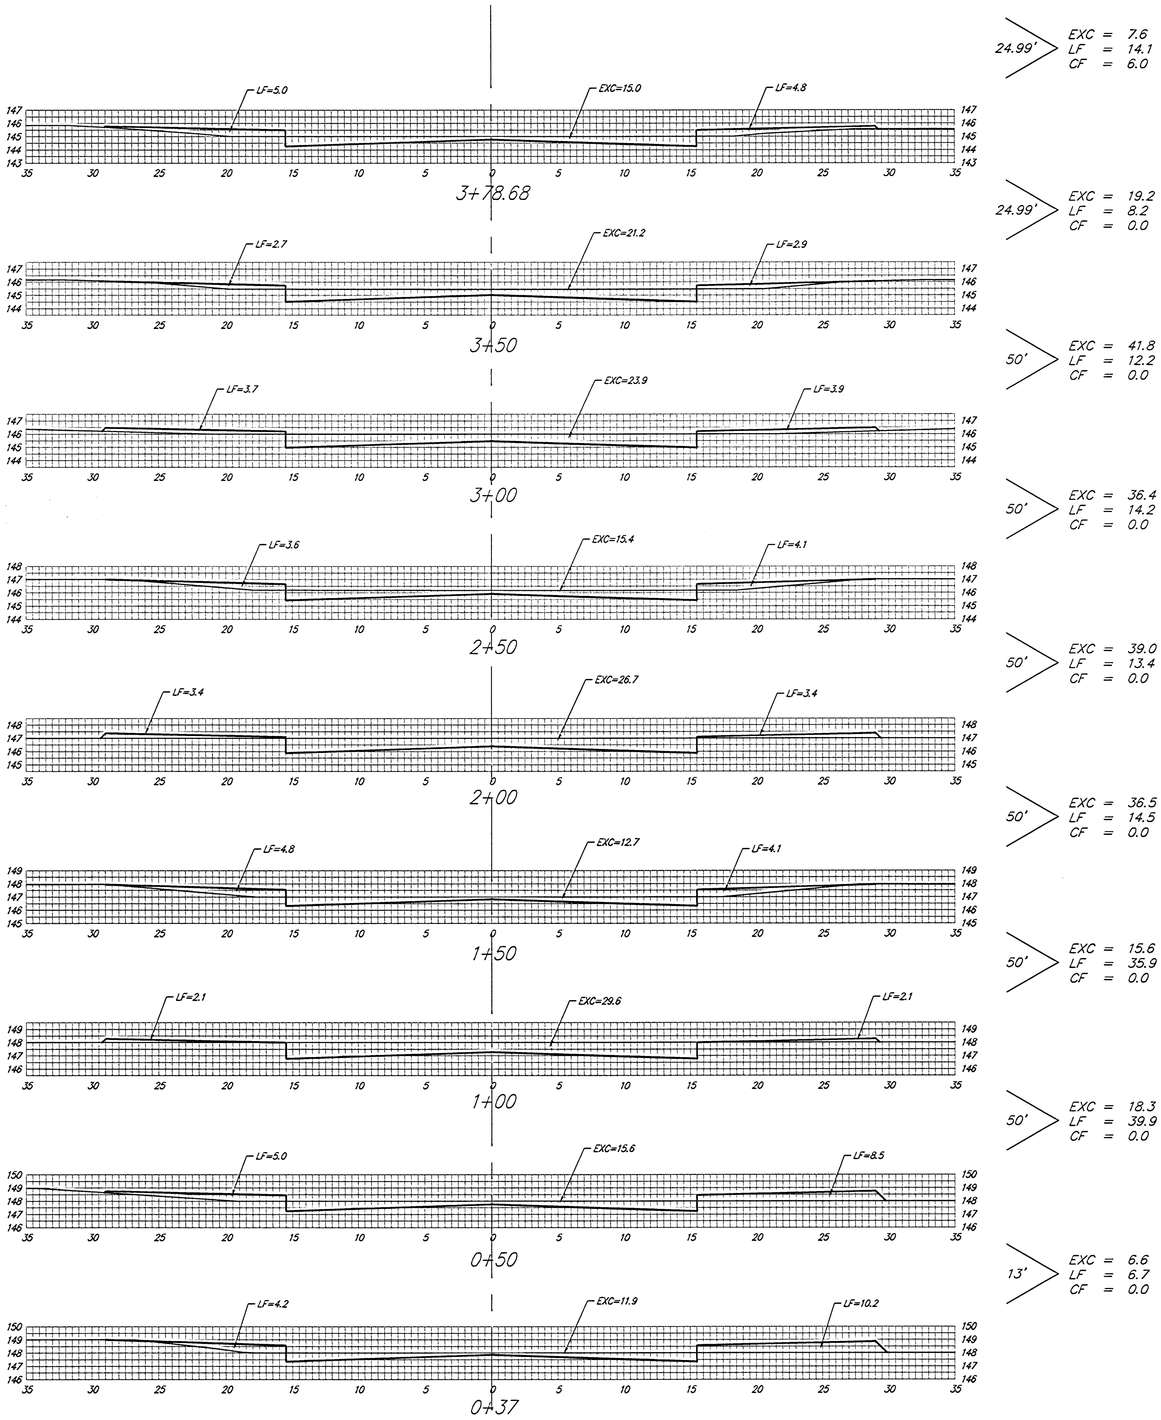


SHEET TOTAL:
EXCAVATION = 221.0 C.Y.
LOOSE FILL = = 158.9 C.Y.
COMPACTED FILL = = 6.0 C.Y.

Baughman

Baughman Company, P.A. 315 Ellis St. Wichita, KS 67211 P 316.262.1211 F 316.262.1249
ENGINEERING | SURVEYING | PLANNING | LANDSCAPE ARCHITECTURE
www.baughmanco.com

472-84029

E:\Eng\Trails Creek 2nd\Plats\2SS1

SHEET 36 OF 41

05015-002