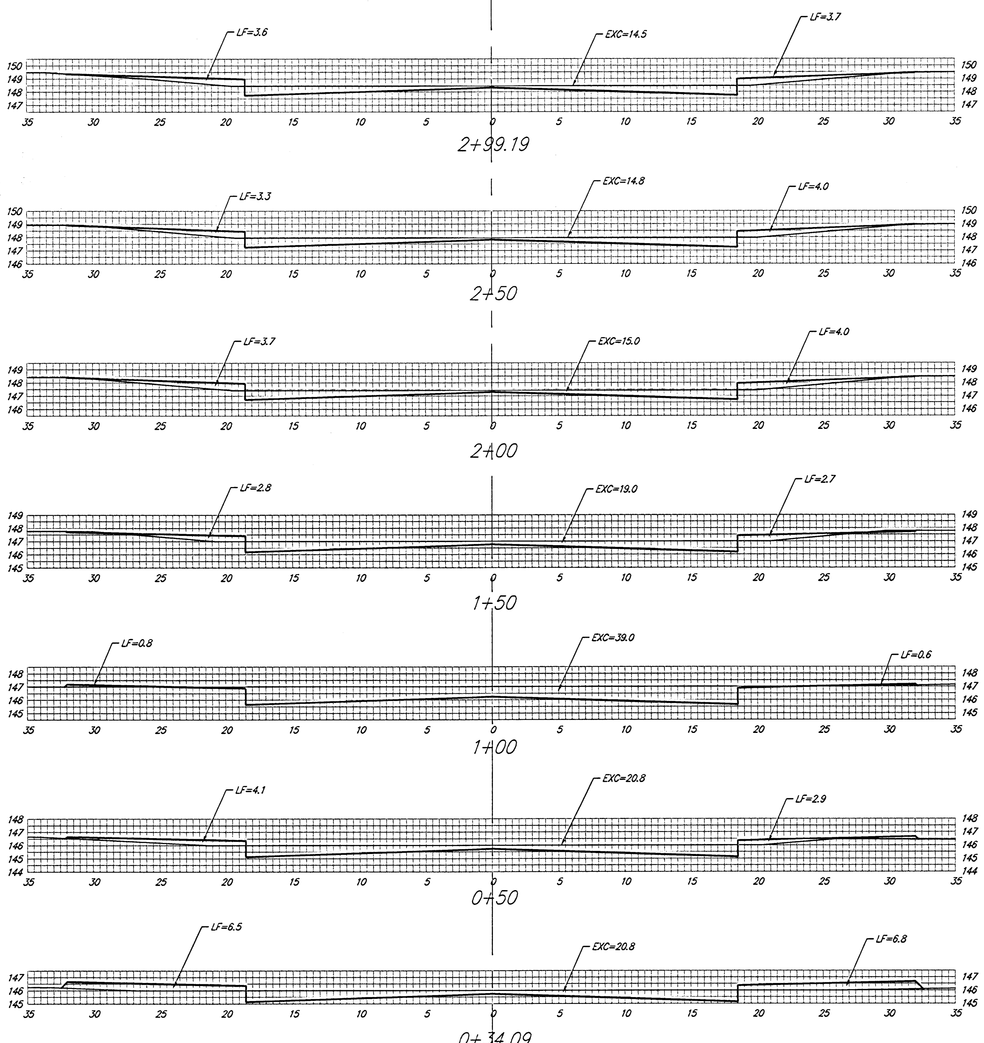


SHEET TOTAL:
EXCAVATION = 207.1 C.Y.
LOOSE FILL = 59.6 C.Y.
COMPACTED FILL = 0.0 C.Y.

Baughman

Baughman Company, P.A. 315 Ellis St. Wichita, KS 67211 P.316.262.1211 F.316.262.0149
ENGINEERING | SURVEYING | PLANNING | LANDSCAPE ARCHITECTURE

SURVEYED:
DRAWN:
CHECKED:

472840129

E:\Eng\Turkey Creek Add\Plats\TXS1

38 OF 41 SHEETS

060116R2