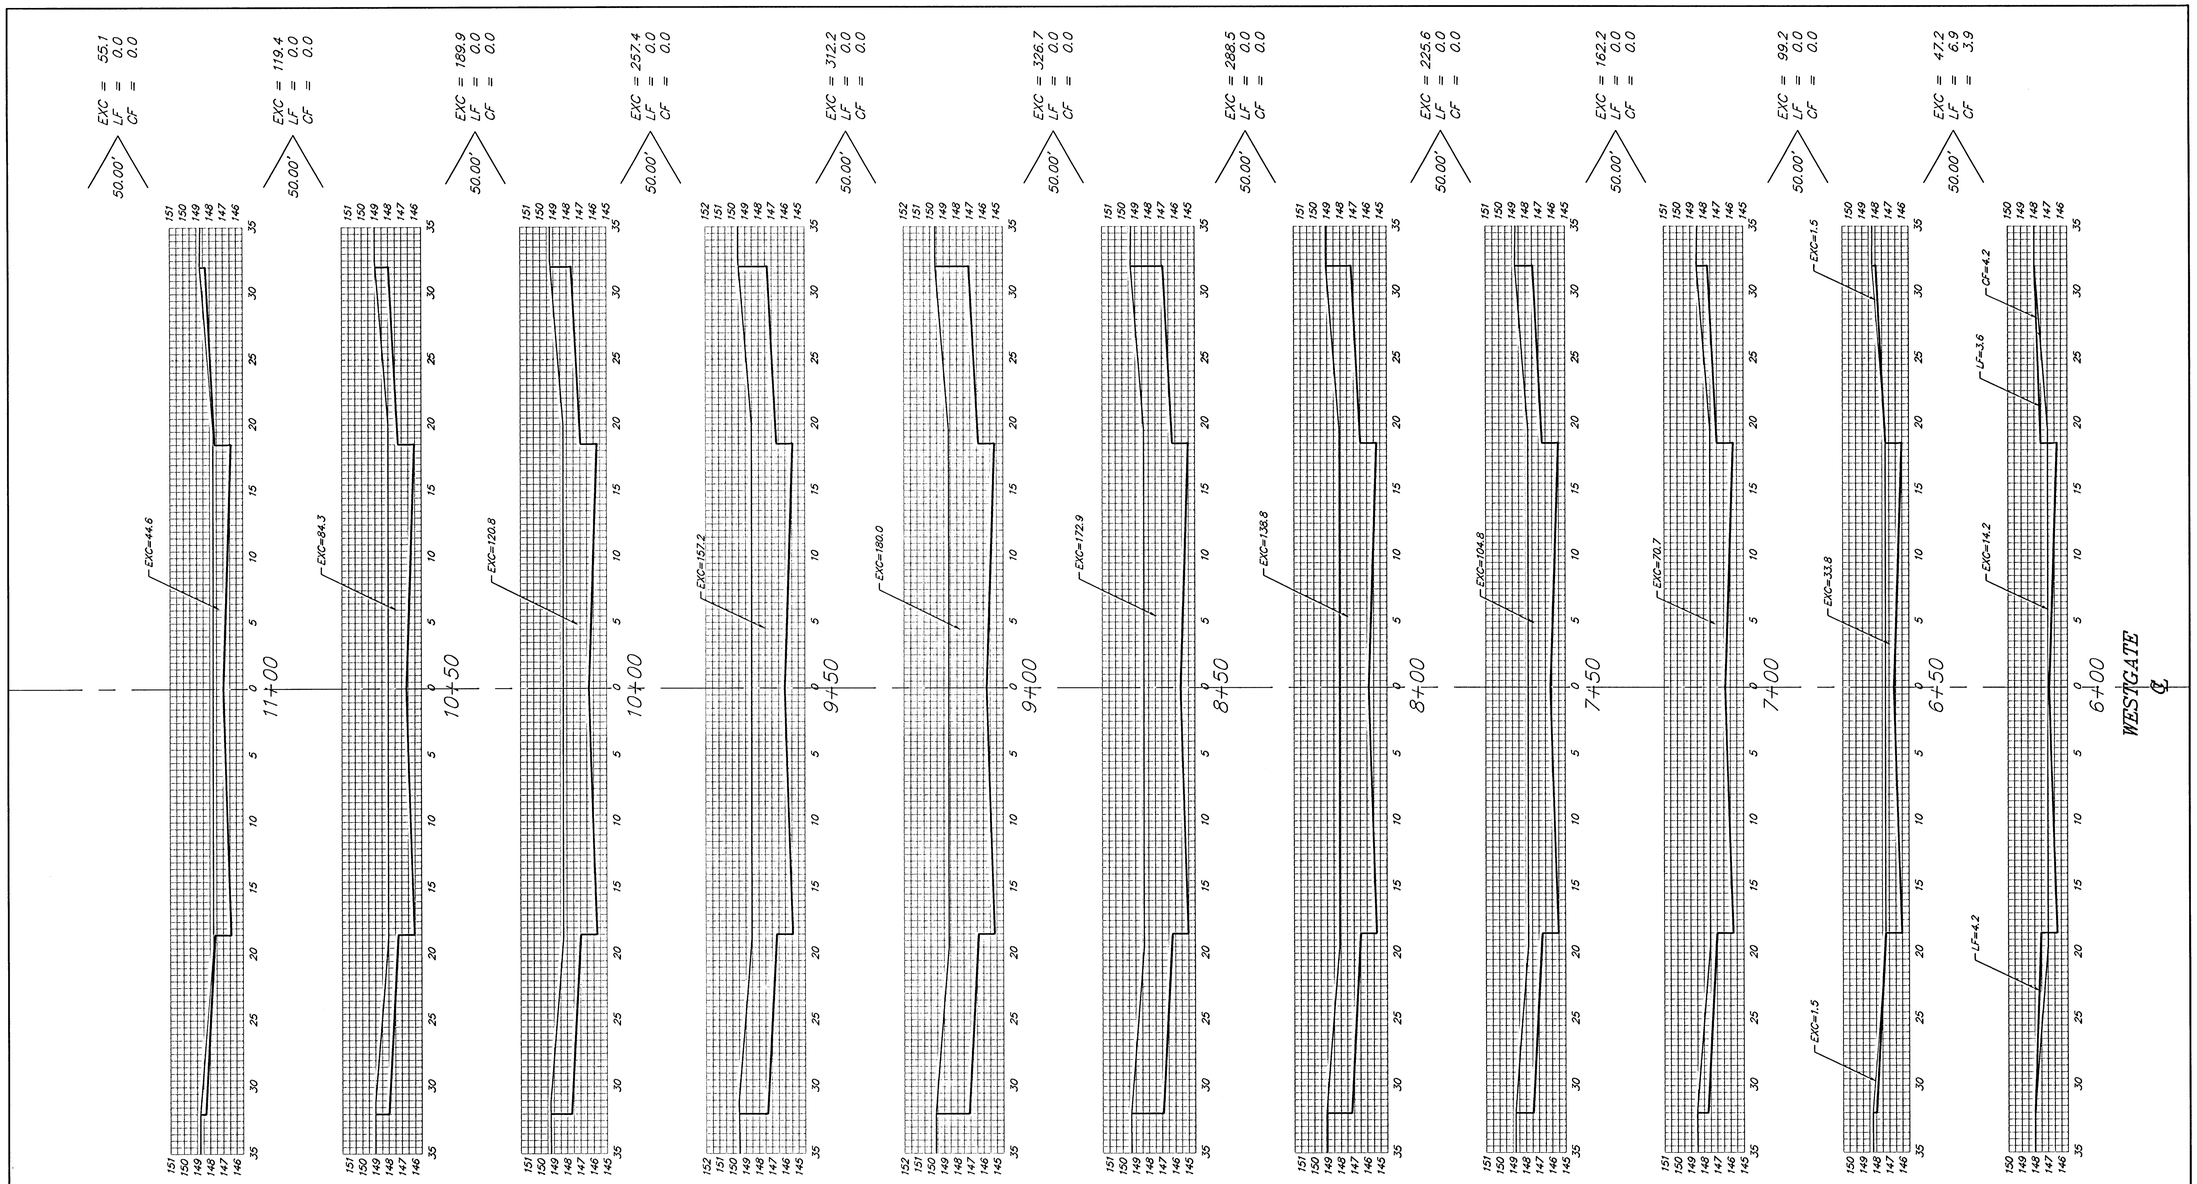


SHEET TOTAL:

EXCAVATION	=	208.3.4
LOOSE FILL	=	13.8
COMPACTED FILL	=	4.4

Baughman

Baughman Company, P.A. 315 Ella St. Wichita, KS 67211 P 316.262.7271 F 316.262.0149
ENGINEERING | SURVEYING | PLANNING | LANDSCAPE ARCHITECTURE

PROJECT NUMBER 472-83805

SHEET 31 OF 34

Eng\Harvest Ridge\Phase 2\XS1.dwg

0601-E485